150 140 130 120 110 100 90 80 70 60 50 40 30 20 10 0 10 20 30 40 50 60 70 80 90 100 110 120 130 140 150

515 510 505 500

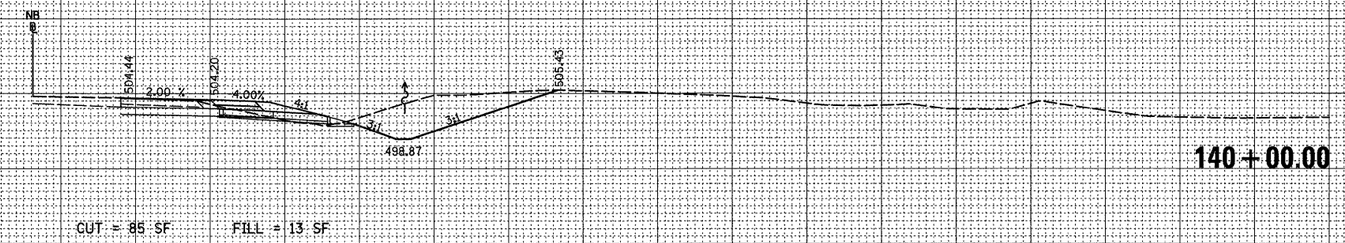

140+00.00

CUT = 85 SF FILL = 13 SF

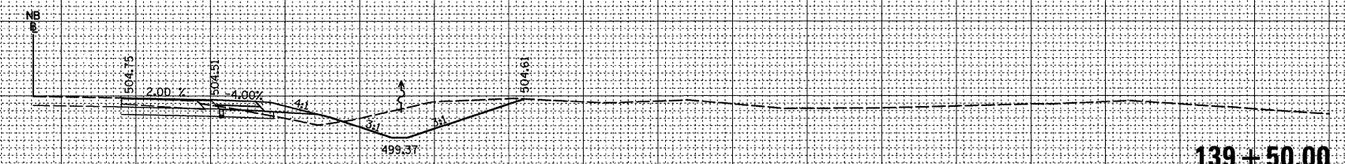

139+50.00

CUT = 58 SF FILL = 11 SF

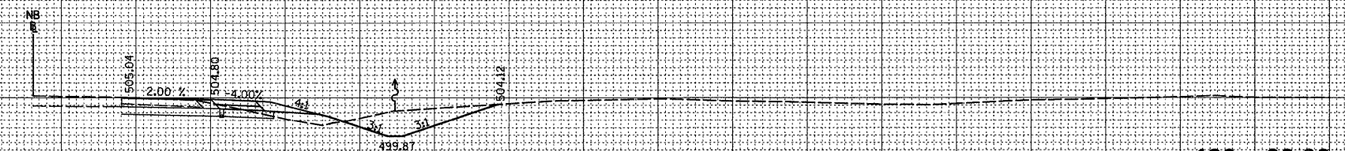

139+00.00

CUT = 43 SF FILL = 12 SF

138+50.00

CUT = 65 SF FILL = 11 SF

SCALE: 1" = 10' H
1" = 10' V

150 140 130 120 110 100 90 80 70 60 50 40 30 20 10 0 10 20 30 40 50 60 70 80 90 100 110 120 130 140 150

FINAL SURVEY	SURVEYED	BY	DATE
NOTE BOOK	PLOTTED		
NO.	VOLUME		
	AREAS		
	AREAS CHECKED		

ORIGINAL SURVEY	SURVEYED	BY	DATE
NOTE BOOK	PLOTTED		
NO.	VOLUME		
	AREAS		
	AREAS CHECKED		

FILE NAME = $FILEL$	USER NAME = $USER$	DESIGNED -	REVISED -
		DRAWN -	REVISED -
	PLOT SCALE = $SCALE$	CHECKED -	REVISED -
	PLOT DATE = $DATE$	DATE -	REVISED -

STATE OF ILLINOIS
DEPARTMENT OF TRANSPORTATION

RAMP G CROSS SECTIONS

SCALE: 1" = 10' | SHEET NO. 17 OF 26 SHEETS | STA. 138+50.00 TO STA. 140+00.00

F.A. RTE.	SECTION	COUNTY	TOTAL SHEETS	SHEET NO.
*	(X1-6-2)K-1;(1X-1)R-4	WILLIAMSON	194	184
*	I-57/IL 13 (FAI 57/FAP 331)	CONTRACT NO. 78194		
FED. ROAD DIST. NO.	ILLINOIS	FED. AID PROJECT		