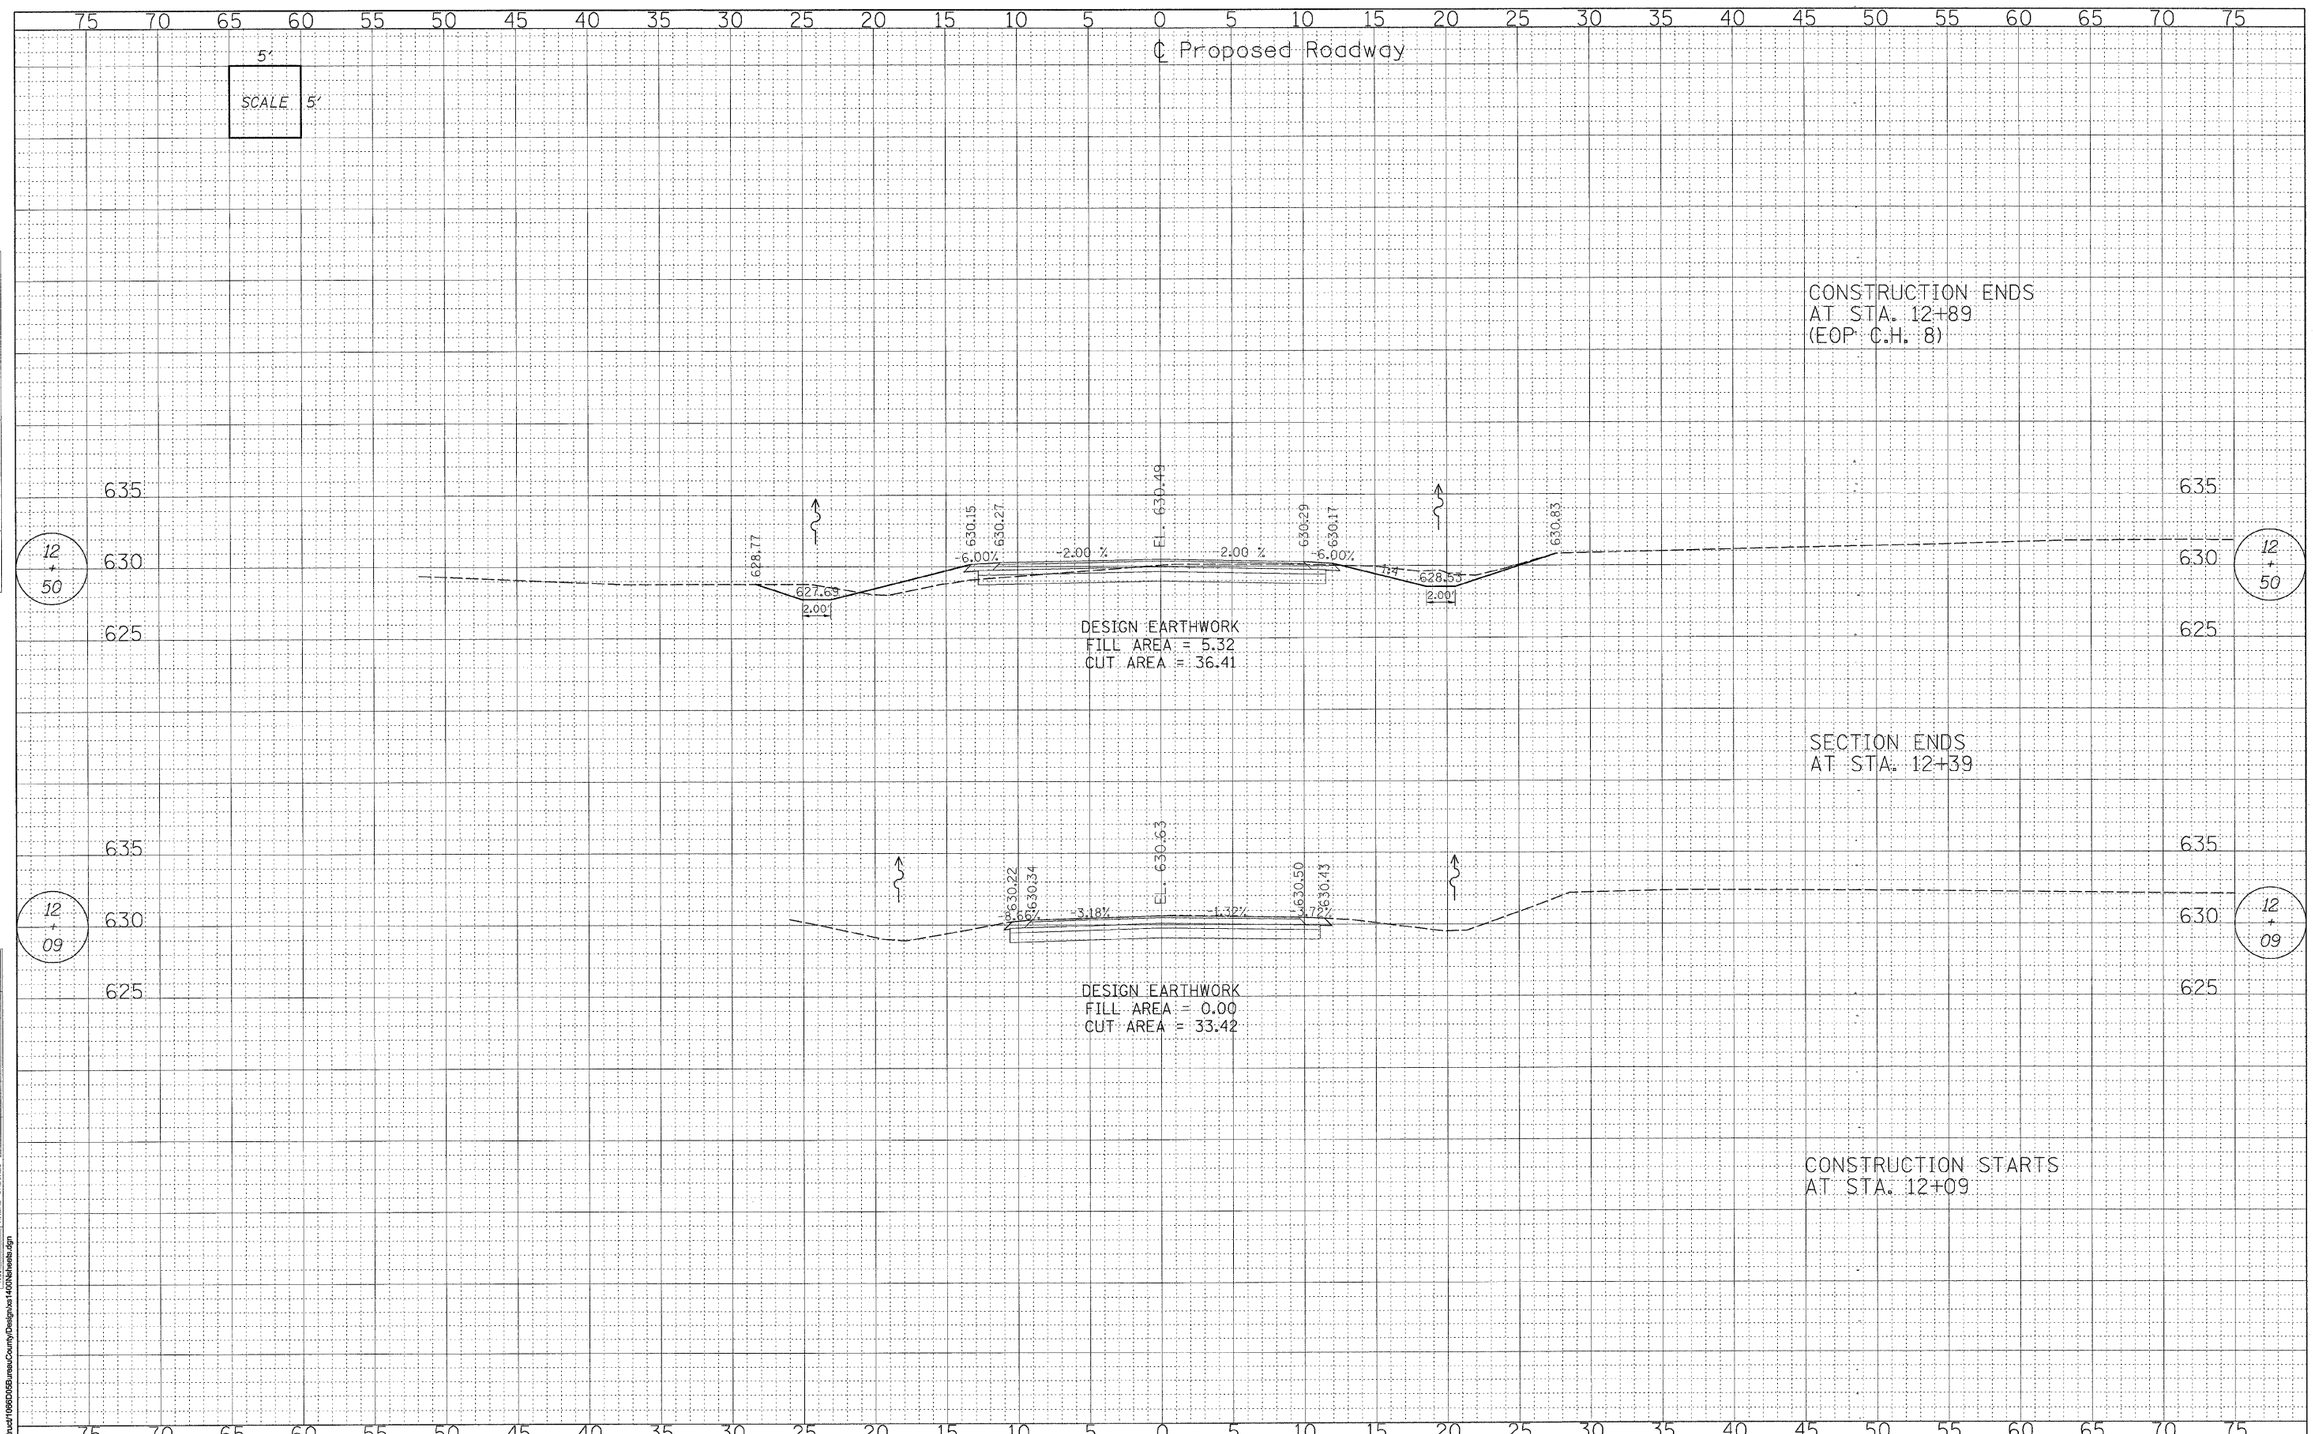

FINAL SURVEY — SURVEYED, PLOTTED, NOTE BOOK, NO. — TEMPLATE, AREAS, AREAS CHECKED — BY — DATE

ORIGINAL SURVEY — SURVEYED, PLOTTED, NOTE BOOK, NO. — TEMPLATE, AREAS, AREAS CHECKED — BY — DATE

FILE NAME = s:\Status\1106\0058\bureau\County\Design\ss1400N\sheets.dgn

WILLETT, HOFMANN & ASSOCIATES, INC.
CONSULTING ENGINEERS
809 East Second Street Dixon, IL 61021
Phone 815.284.3381 Fax 815.284.3385
Design Firm # 184-00918
www.willetthofmann.com

USER NAME =	DESIGNED -	REVISED -
	DRAWN -	REVISED -
PLOT SCALE =	CHECKED -	REVISED -
PLOT DATE =	DATE -	REVISED -

BUREAU COUNTY
BRIDGE REPLACEMENT
FAS 188 (C.H. 8) OVER IAIS RAILROAD AND THE HENNEPIN CANAL

1400 N. AVENUE – CROSS SECTIONS

F.A.S RTE.	SECTION	COUNTY	TOTAL SHEETS	SHEET NO.
188	05-00195-00-BR	BUREAU	127	29
STA. 12+00.00 TO STA. 12+50.00		CONTRACT NO. 87380		
FED. ROAD DIST. NO. 7	ILLINOIS	FED. AID PROJECT	BRS-0188(118)	