PLAN
SURVEYED
PLOTTED
GRADES CHECKED
R.O.W. MARKED
CADD FILE NAME
NOTE BOOK
NO.
BY
DATE

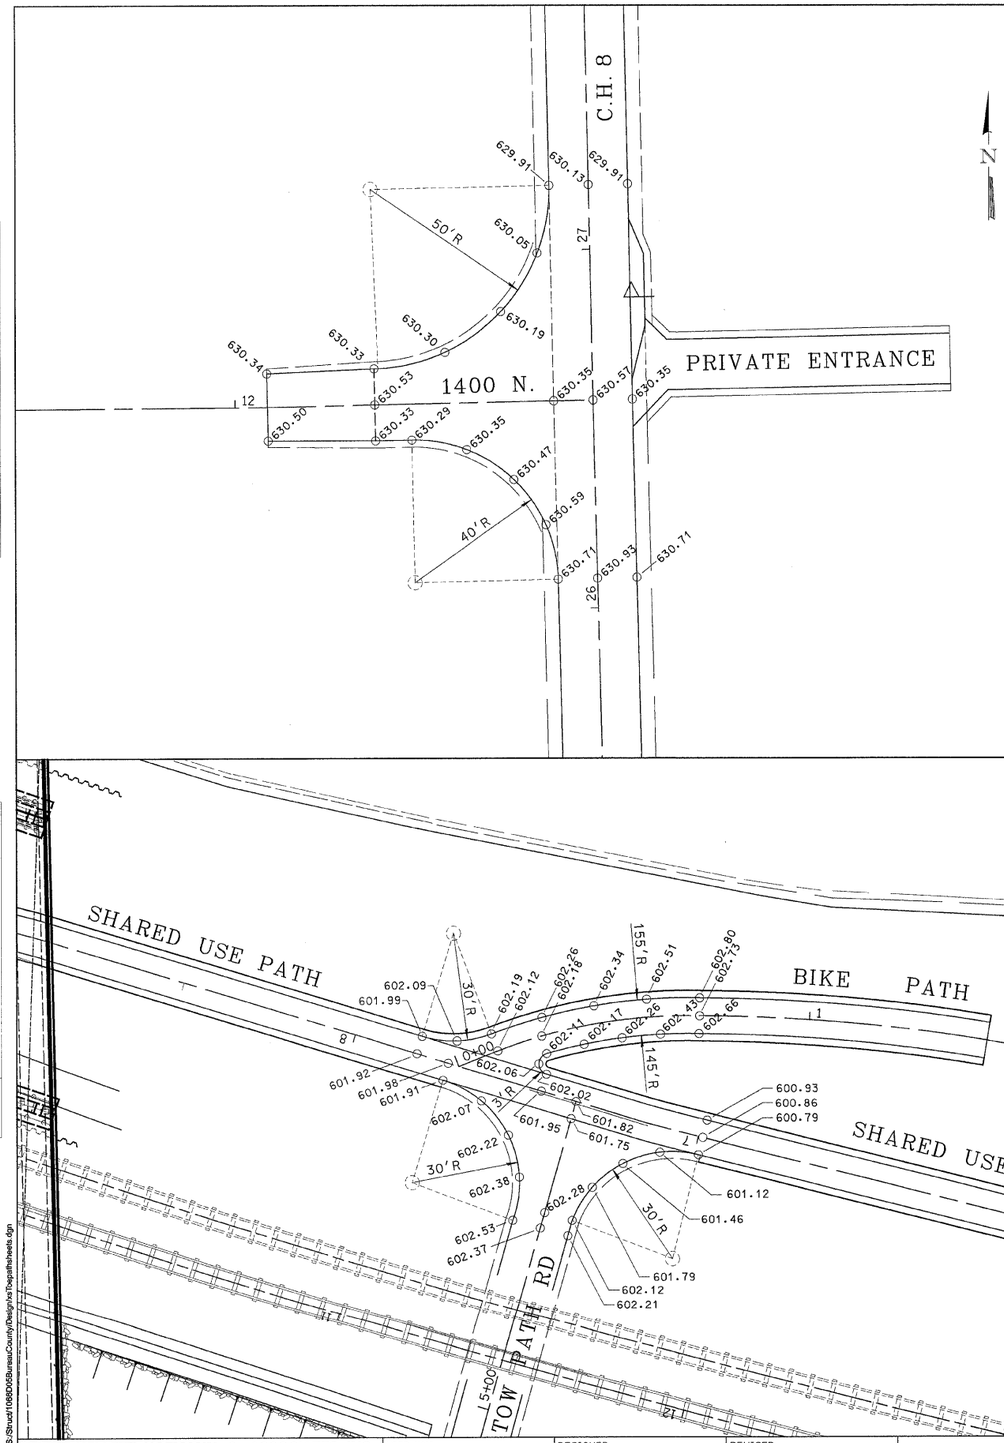

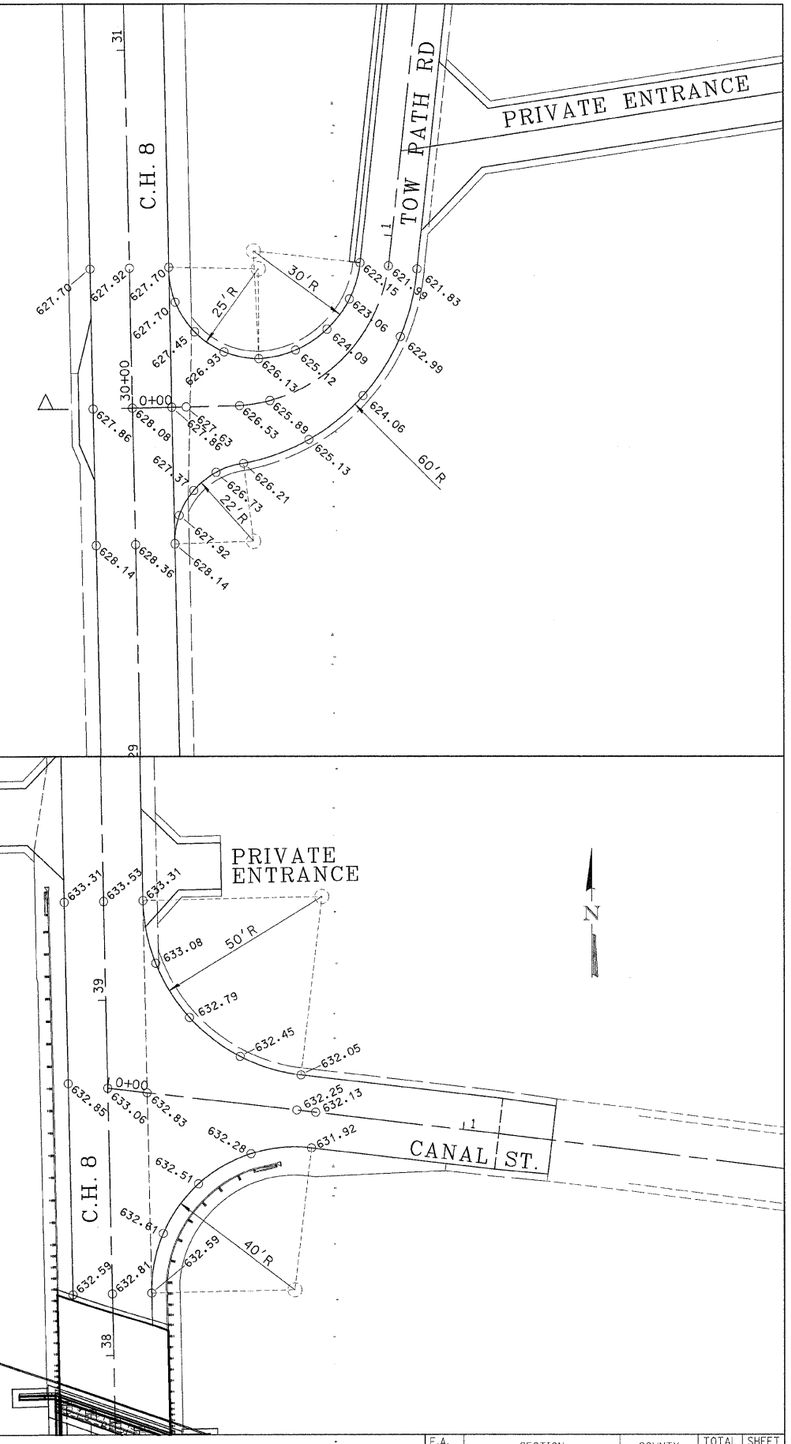

PROFILE
SURVEYED
PLOTTED
GRADES CHECKED
R.O.W. MARKED
STRUCTURE NOTATNS CHKD
NOTE BOOK
NO.
BY
DATE

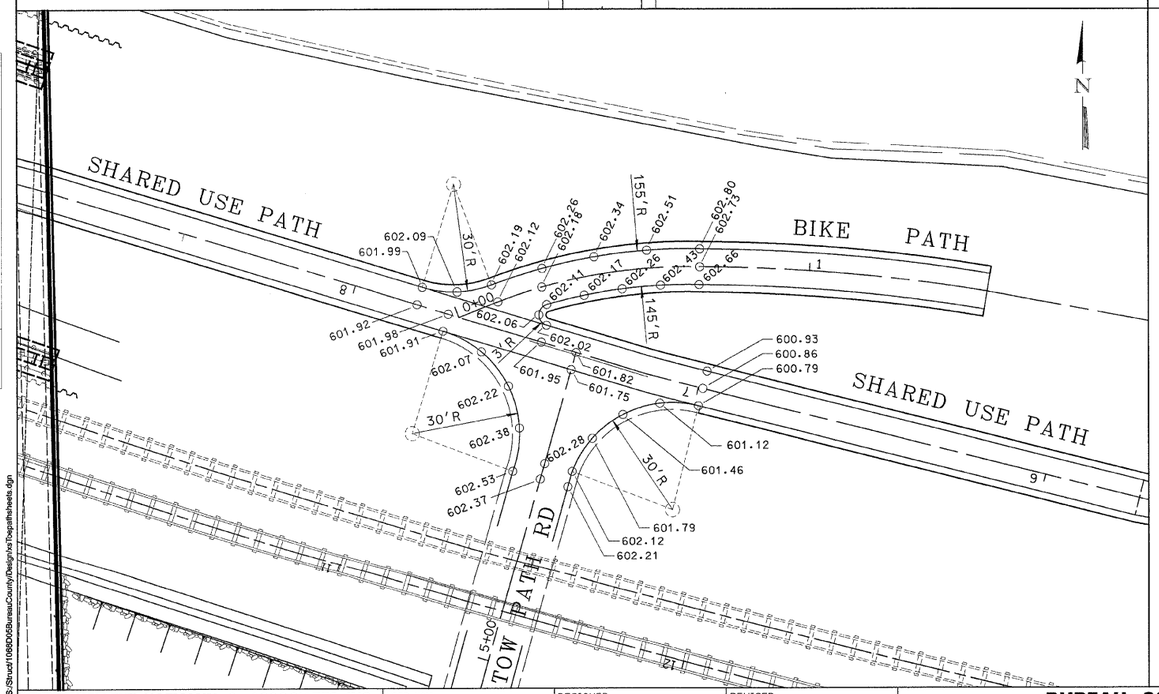

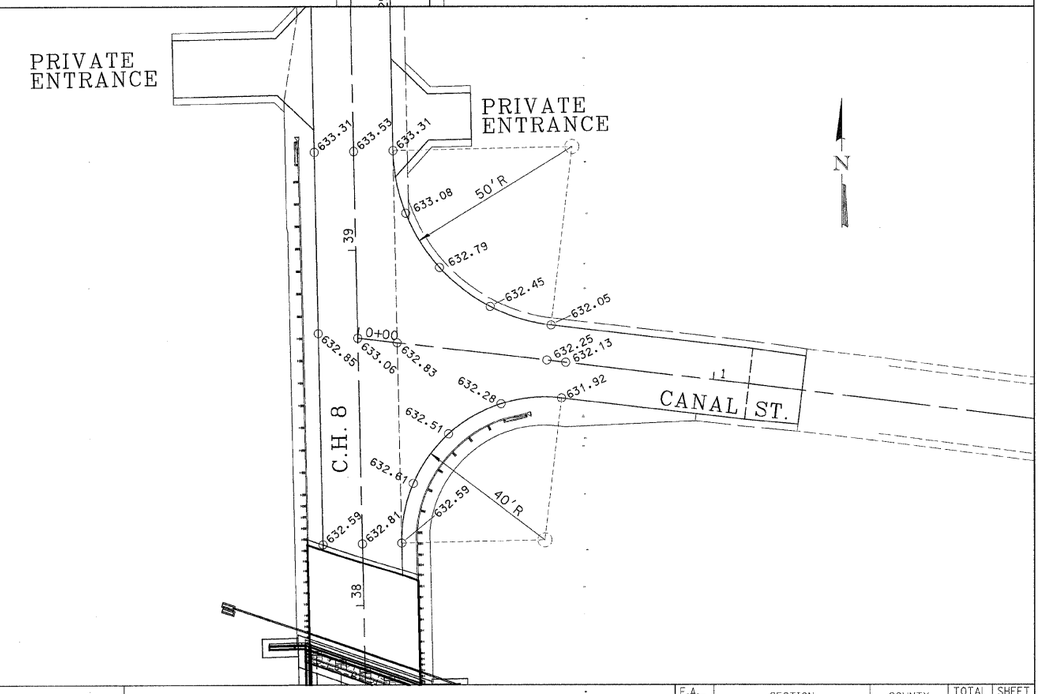

FILE NAME = S:\Struct\108\D05\Bureau\County\Design\xsTopsth\sheets.dgn

WILLETT, HOFMANN & ASSOCIATES, INC.
CONSULTING ENGINEERS
809 East Second Street Dixon, IL 61021
Phone 815.284.3381 Fax 815.284.3385
Design Firm # 184-00918
www.willetthofmann.com

USER NAME =	DESIGNED -	REVISED -
	DRAWN -	REVISED -
PLOT SCALE =	CHECKED -	REVISED -
PLOT DATE =	DATE -	REVISED -

BUREAU COUNTY
BRIDGE REPLACEMENT
FAS 188 (C.H. 8) OVER IAIS RAILROAD & THE HENNEPIN CANAL

INTERSECTION DETAILS

F.A. RTE.	SECTION	COUNTY	TOTAL SHEETS	SHEET NO.
188	05-00195-00-BR	BUREAU	127	42
STA.	TO STA.		CONTRACT NO. 87380	
FED. ROAD DIST. NO. 7	ILLINOIS	FED. AID PROJECT	BRS-0188(118)	