SECTION 10, TOWNSHIP 33, RANGE 1E

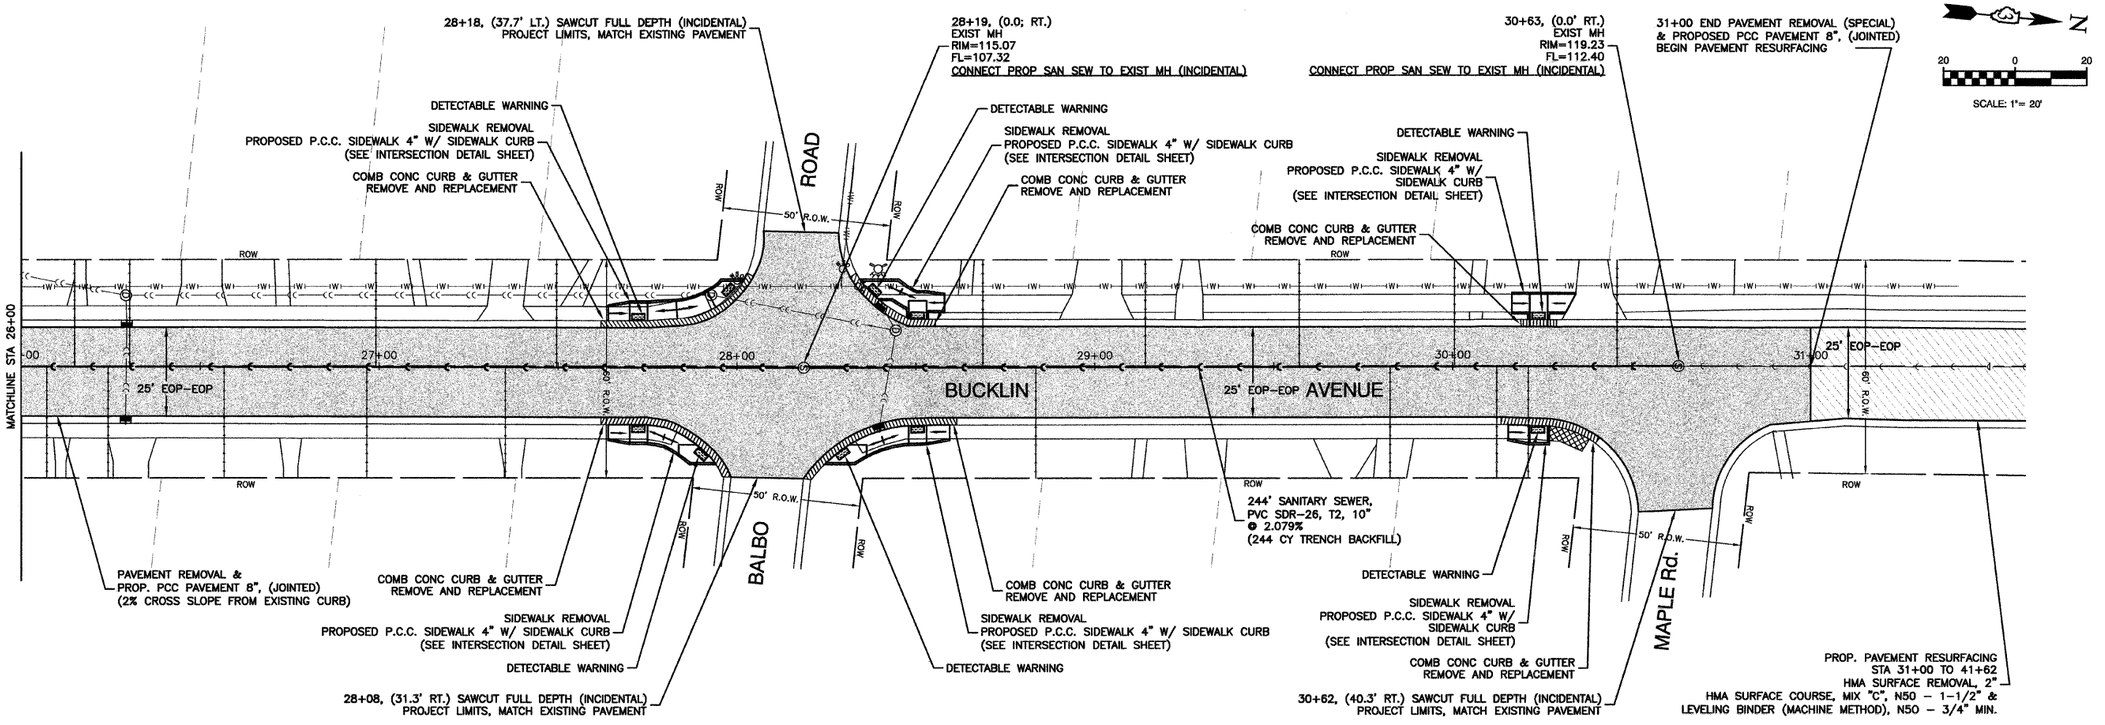

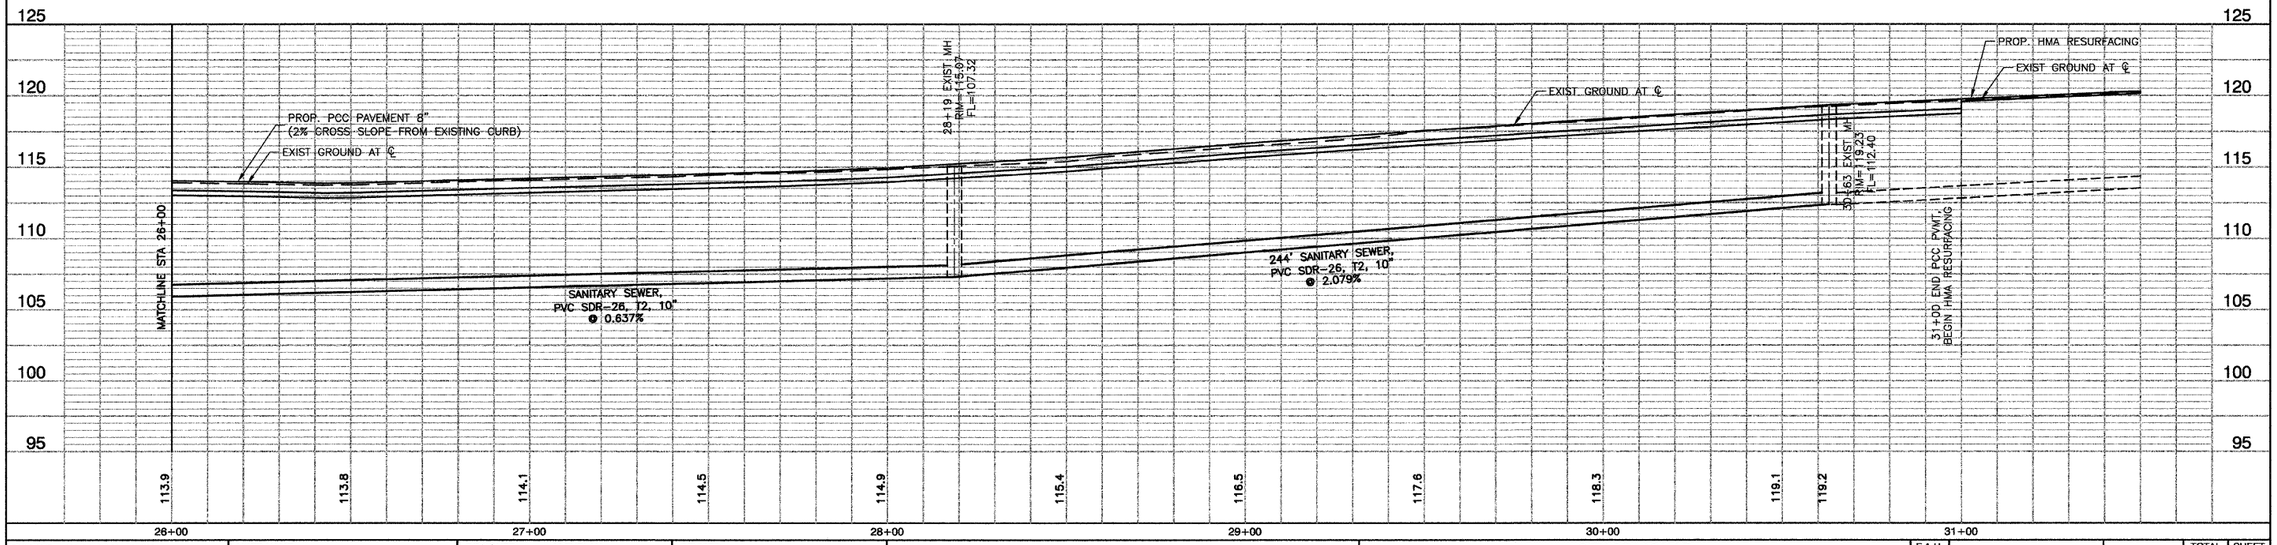

FILE NAME = 10243-PLPR-01 - PLPR03	USER NAME =	DESIGNED — M FURLAN	REVISED —	STATE OF ILLINOIS DEPARTMENT OF TRANSPORTATION	CITY OF LASALLE PROPOSED HIGHWAY PLANS - BUCKLIN AVENUE PLAN & PROFILE
		CHECKED — M FURLAN	REVISED —		
	PLOT SCALE =	DRAWN — JJB	REVISED —		
	PLOT DATE = 4-2-2010	CHECKED — BDB	REVISED —		SCALE: SHEET NO. 6 OF 10 SHEETS STA. TO STA.

F.A.U. RTE.	SECTION	COUNTY	TOTAL SHEETS	SHEET NO.
6106	08-00076-00-RP	LASALLE	10	6
		CONTRACT NO. 87395		
FED. ROAD DIST. NO. 3	ILLINOIS	FED. AID PROJECT M-5036(023)		

LAST SAVED BY JBERNARDI ON 4/2/10
PLOTTED BY JIM BERNARDI ON 4/2/10