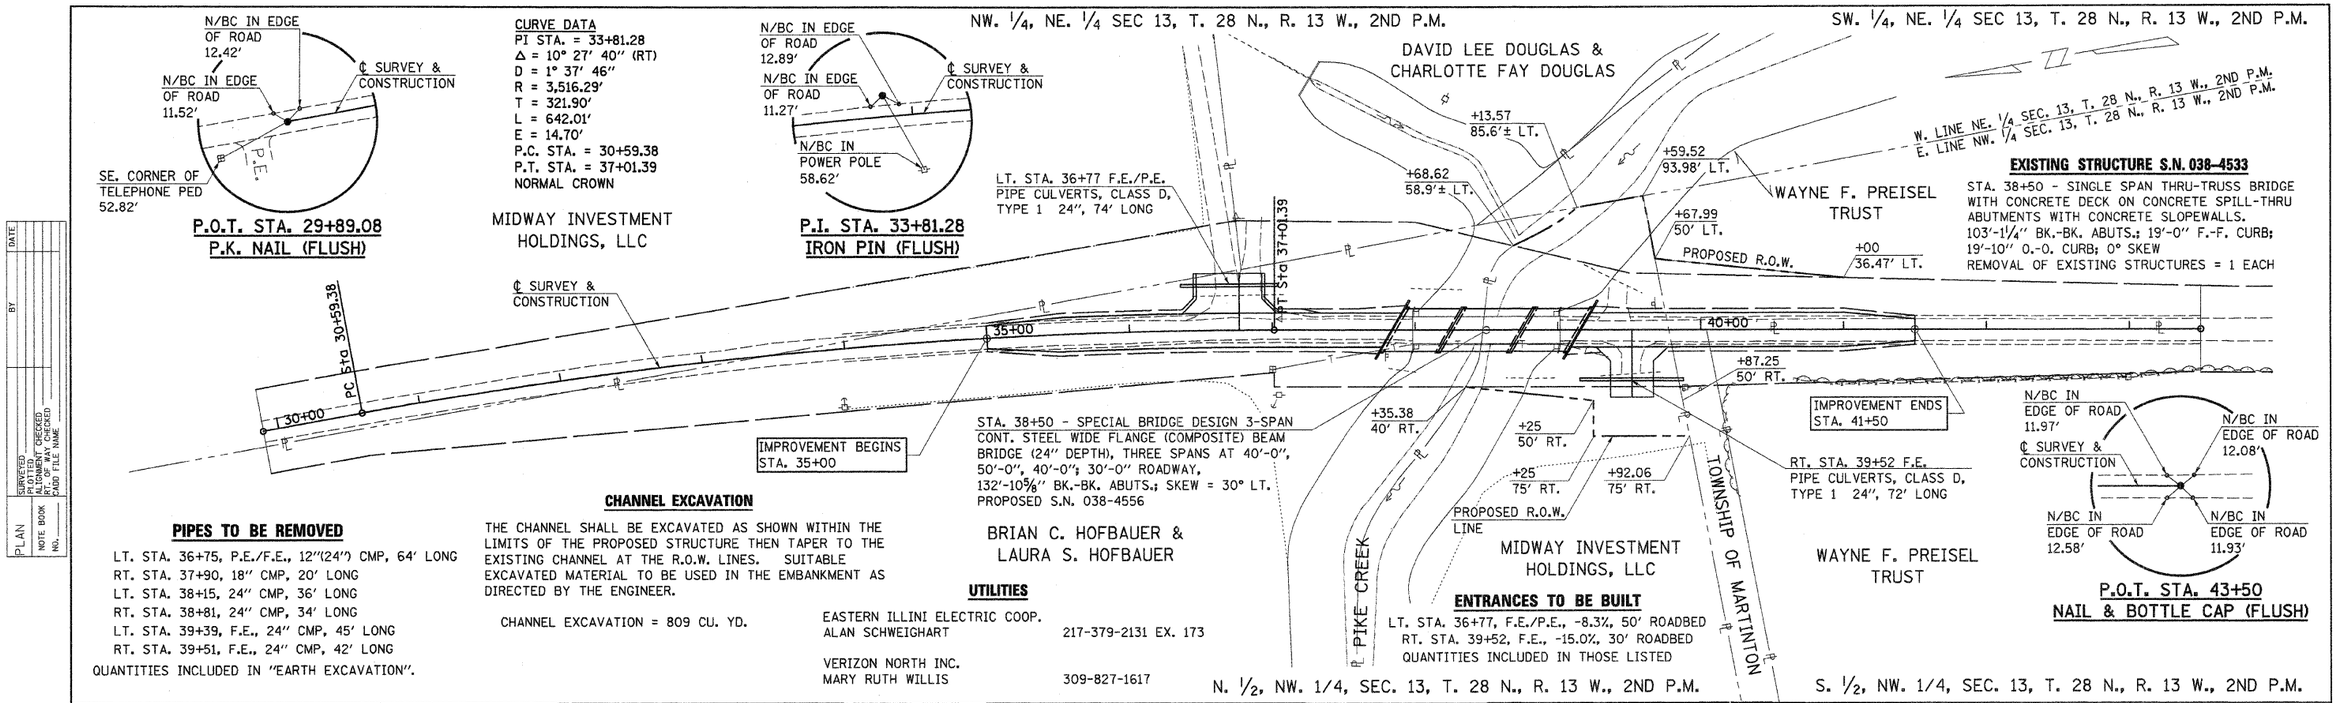

PIPES TO BE REMOVED

LT. STA. 36+75, P.E./F.E., 12"(24") CMP, 64' LONG
RT. STA. 37+90, 18" CMP, 20' LONG
LT. STA. 38+15, 24" CMP, 36' LONG
RT. STA. 38+81, 24" CMP, 34' LONG
LT. STA. 39+39, F.E., 24" CMP, 45' LONG
RT. STA. 39+51, F.E., 24" CMP, 42' LONG
QUANTITIES INCLUDED IN "EARTH EXCAVATION".

CHANNEL EXCAVATION

THE CHANNEL SHALL BE EXCAVATED AS SHOWN WITHIN THE LIMITS OF THE PROPOSED STRUCTURE THEN TAPER TO THE EXISTING CHANNEL AT THE R.O.W. LINES. SUITABLE EXCAVATED MATERIAL TO BE USED IN THE EMBANKMENT AS DIRECTED BY THE ENGINEER.

CHANNEL EXCAVATION = 809 CU. YD.

UTILITIES

EASTERN ILLINI ELECTRIC COOP.
ALAN SCHWEIGHART 217-379-2131 EX. 173

VERIZON NORTH INC.
MARY RUTH WILLIS 309-827-1617

ENTRANCES TO BE BUILT

LT. STA. 36+77, F.E./P.E., -8.3%, 50' ROADBED
RT. STA. 39+52, F.E., -15.0%, 30' ROADBED
QUANTITIES INCLUDED IN THOSE LISTED

PLAN
SURVEYED
PLOTTED
NOTE BOOK
NO.
ALIGNMENT CHECKED
GRADES CHECKED
B.M. NOTED
CADD FILE NAME
BY
DATE

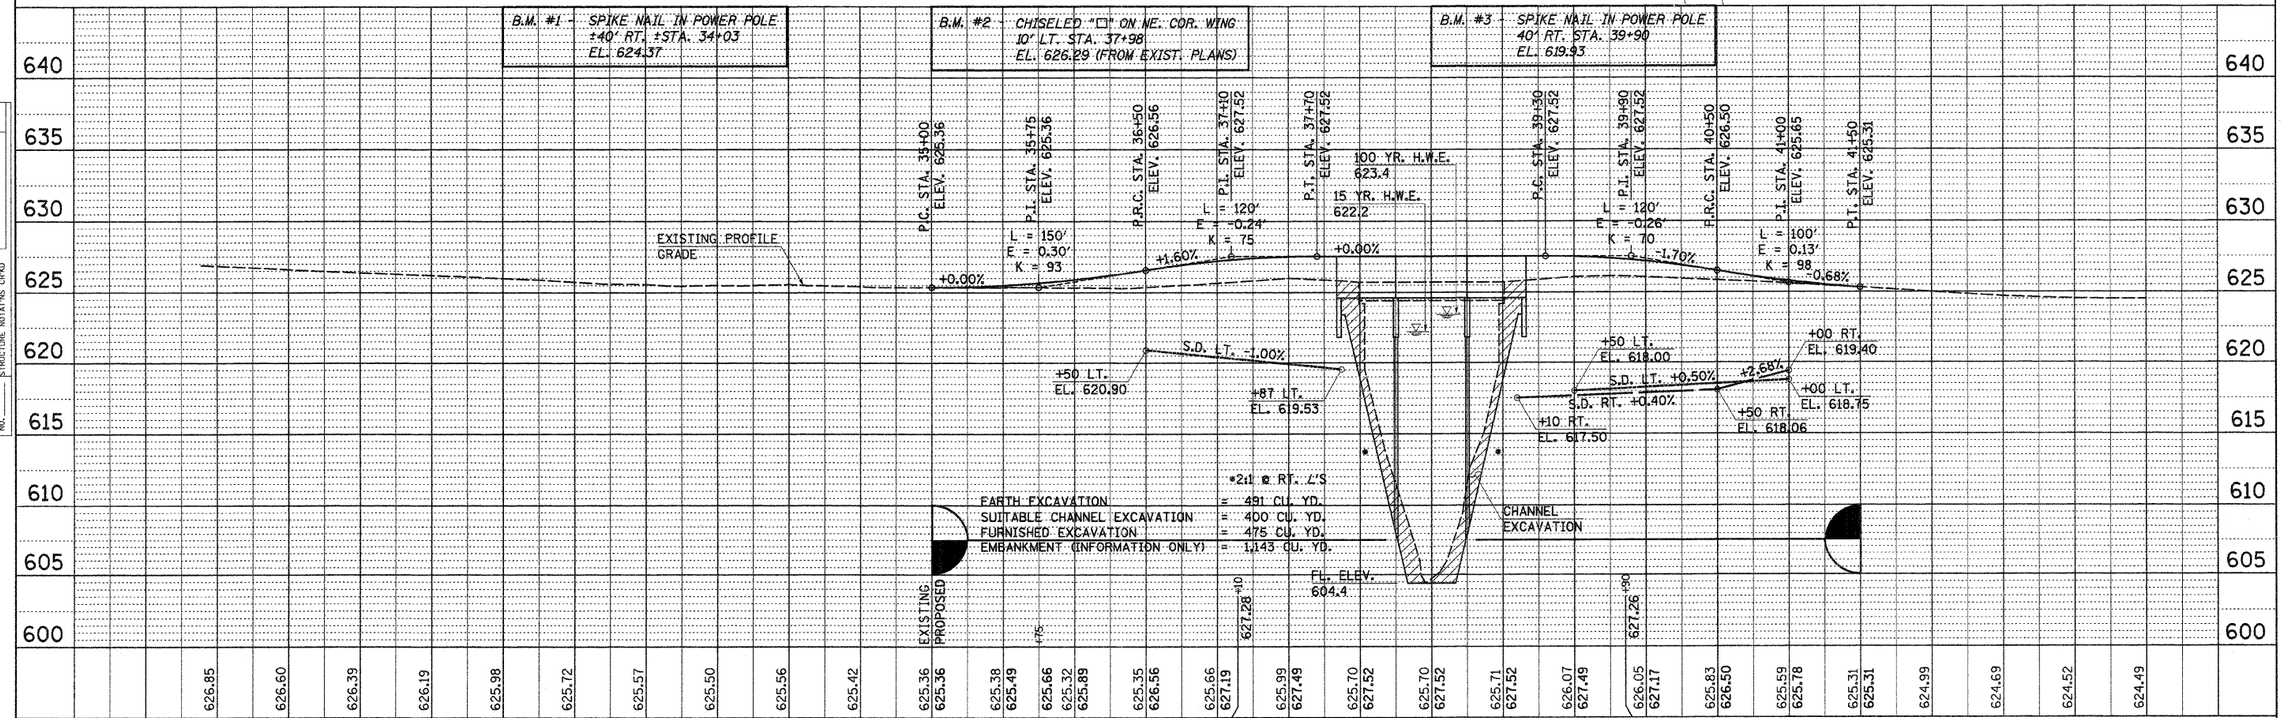

PROFILE
SURVEYED
PLOTTED
NOTE BOOK
NO.
GRADES CHECKED
B.M. NOTED
PROJECTED NOTATING CHKD
BY
DATE

FILE NAME = 48341_P&P	USER NAME = S.A.P.	DESIGNED - G.J.C.	REVISED -	
		DRAWN - S.A.P.	REVISED -	
	PLOT SCALE = 50	CHECKED - R.J.C.	REVISED -	
	PLOT DATE = 07/22/08	DATE - 8/24/08	REVISED -	

FEHR-GRAHAM & ASSOCIATES, LLC
ENGINEERING AND SCIENCE CONSULTANTS
FREEPORT, IL ROCKFORD, IL ROCHELLE, IL MONROE, WI SPRINGFIELD, IL

PLAN & PROFILE – T.R. 244

SCALE: VARIES | SHEET NO. 1 OF 1 SHEETS | STA. 29+89.08 TO STA. 43+50.00

T.R.	SECTION	COUNTY	TOTAL SHEETS	SHEET NO.
244	04-16101-02-BR	IROQUOIS	24	3
		CONTRACT NO. 87445		
MARTINTON ROAD DIST.	ILLINOIS			

*48341