FINAL SURVEY	SURVEYED	BY	DATE
NOTE BOOK	PLOTTED		
NO.	TEMPLATE		
	AREAS		
	AREAS CHECKED		

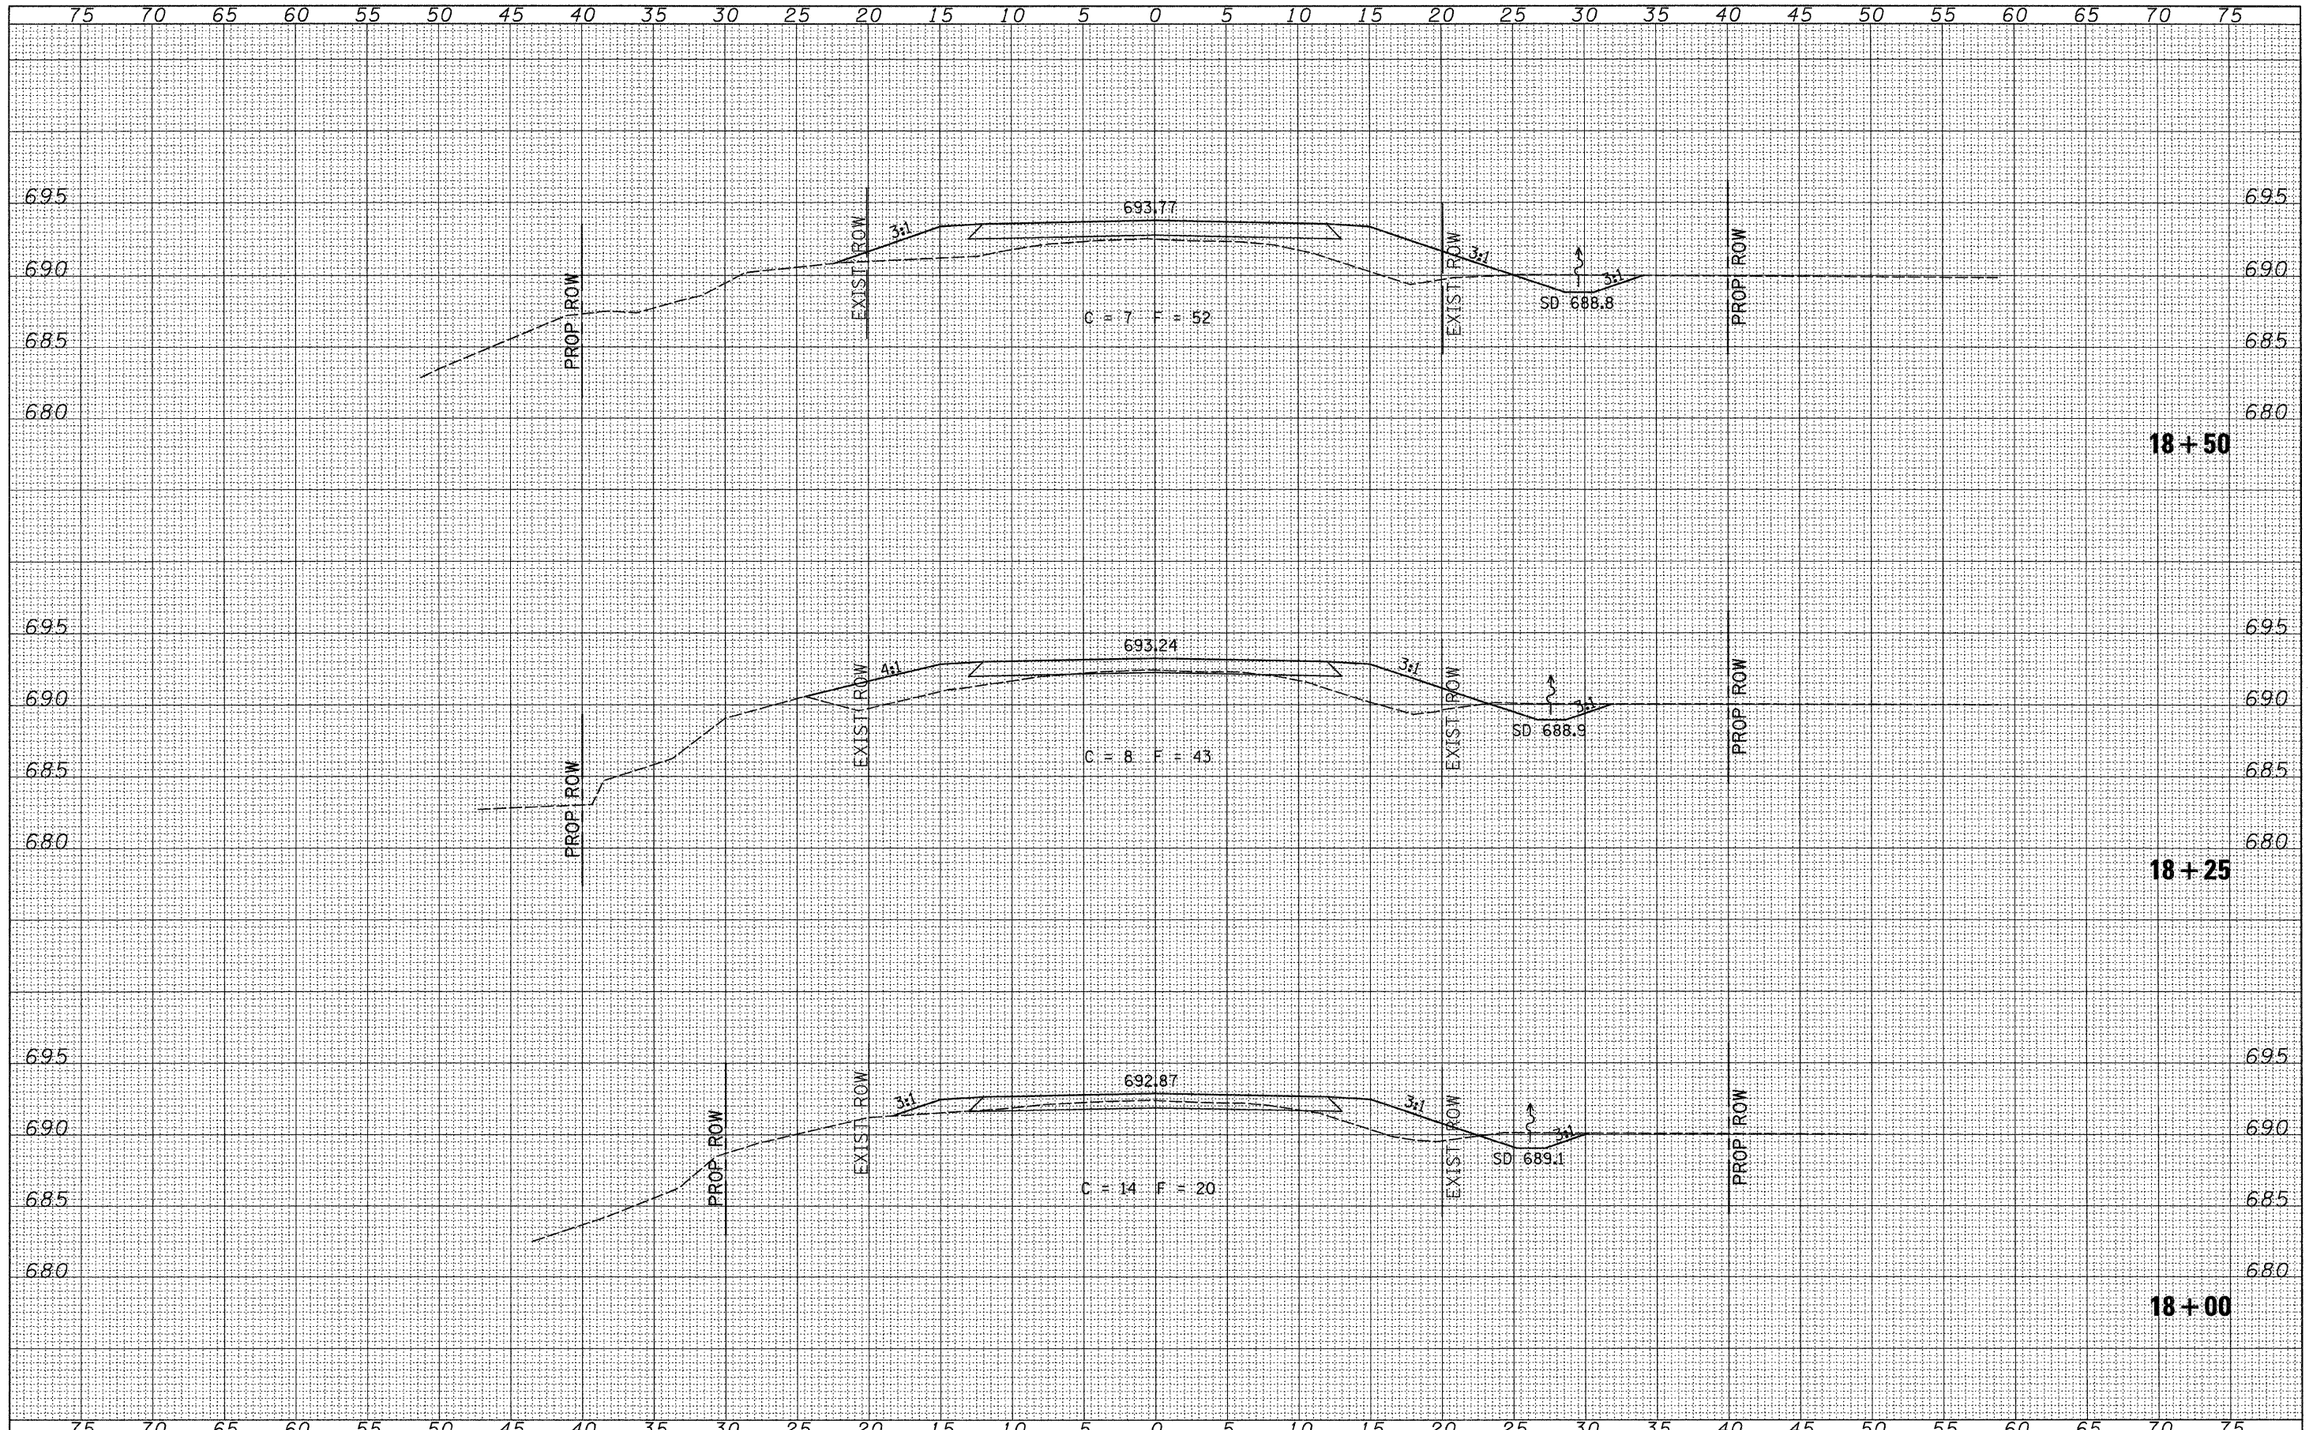

ORIGINAL SURVEY	SURVEYED	BY	DATE
NOTE BOOK	PLOTTED		
NO.	TEMPLATE		
	AREAS		
	AREAS CHECKED		

FILE NAME = W:\Bridge\2782-Iroquois\2782xshts.dgn	USER NAME = jhutchison	DESIGNED -	REVISED -
		DRAWN -	REVISED -
	PLOT SCALE = 5.0000 ' / IN.	CHECKED -	REVISED -
	PLOT DATE = 3/11/2010	DATE -	REVISED -

IROQUOIS COUNTY
TOWNSHIP ROAD 14A
OVER LOUIS CREEK

CROSS SECTIONS

SCALE: 1"=5' | SHEET NO. 2 OF 7 SHEETS | STA. 18+00.00 TO STA. 18+50.00

RTE.	SECTION	COUNTY	TOTAL SHEETS	SHEET NO.
TR 14A	02-01122-00-BR	IROQUOIS	22	17
		CONTRACT NO. 87460		
FED. ROAD. DIST. NO. 7	ILLINOIS	FED. AID PROJECT NO. BROS-0075(138)		