F.A.P. RTE.	SECTION	COUNTY	TOTAL SHEETS	SHEET NO.
399	36R-1,37R-2	TAZEWELL	449	145
STA 7+663.000		TO STA 10+097.000		
FED. ROAD DIST. NO. 4		ILLINOIS	FED. AID PROJECT	

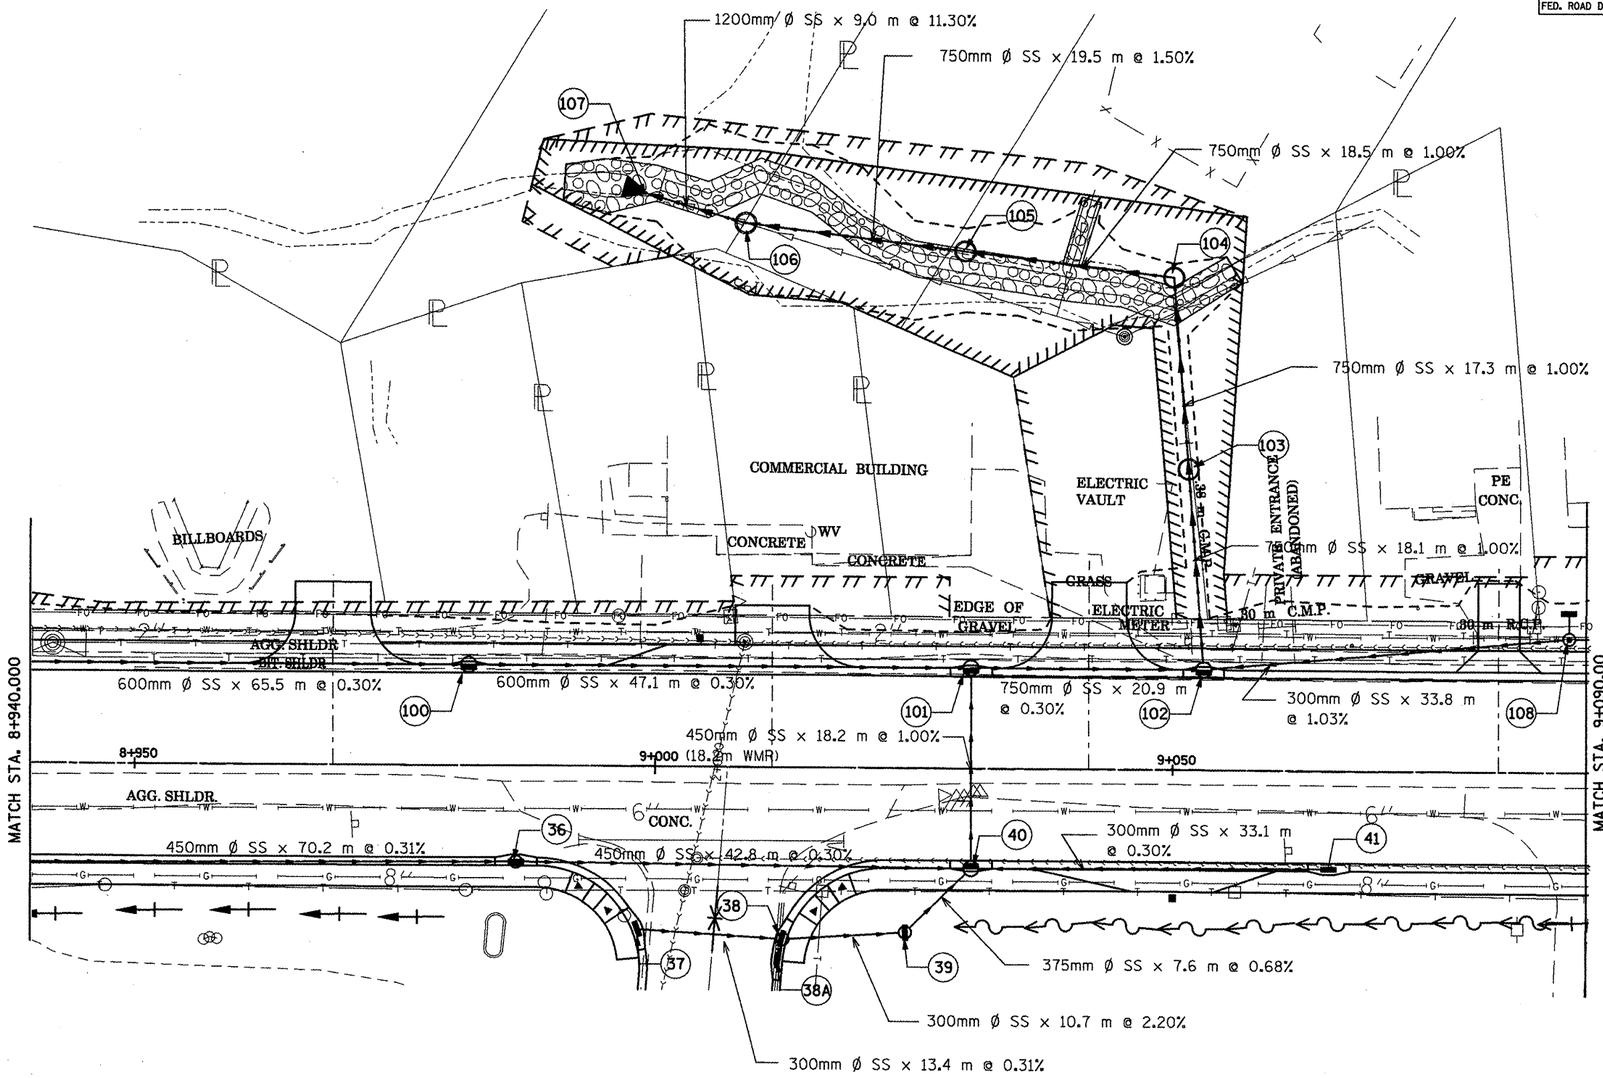

0 5 10
SCALE IN METER
1:250

REVISIONS	
NAME	DATE
LCE	5-20-09

ILLINOIS DEPARTMENT OF TRANSPORTATION

ILLINOIS ROUTE 8 - SEGMENT 2

DRAINAGE & UTILITIES PLANS

SCALE:
DRAWN BY:
DATE: DECEMBER, 2003
CHECKED BY: