| F.A.P. RTE. | SECTION | COUNTY | TOTAL SHEETS | SHEET NO. |
|---|---|---|---|---|
| 399 | 36R-1,37R-2 | TAZEWELL | 449 | 300 |
| STA. | | TO STA. | | |
| FED. ROAD DIST. NO. 4 | | ILLINOIS | FED. AID PROJECT | |

| FINAL SURVEY | ORIGINAL SURVEY | BY | DATE |
|---|---|---|---|
| NOTE BOOK | SURVEYED | | |
| NO. | PLOTTED | | |
| | TYPING AREAS | | |
| | AREAS CHECKED | | |

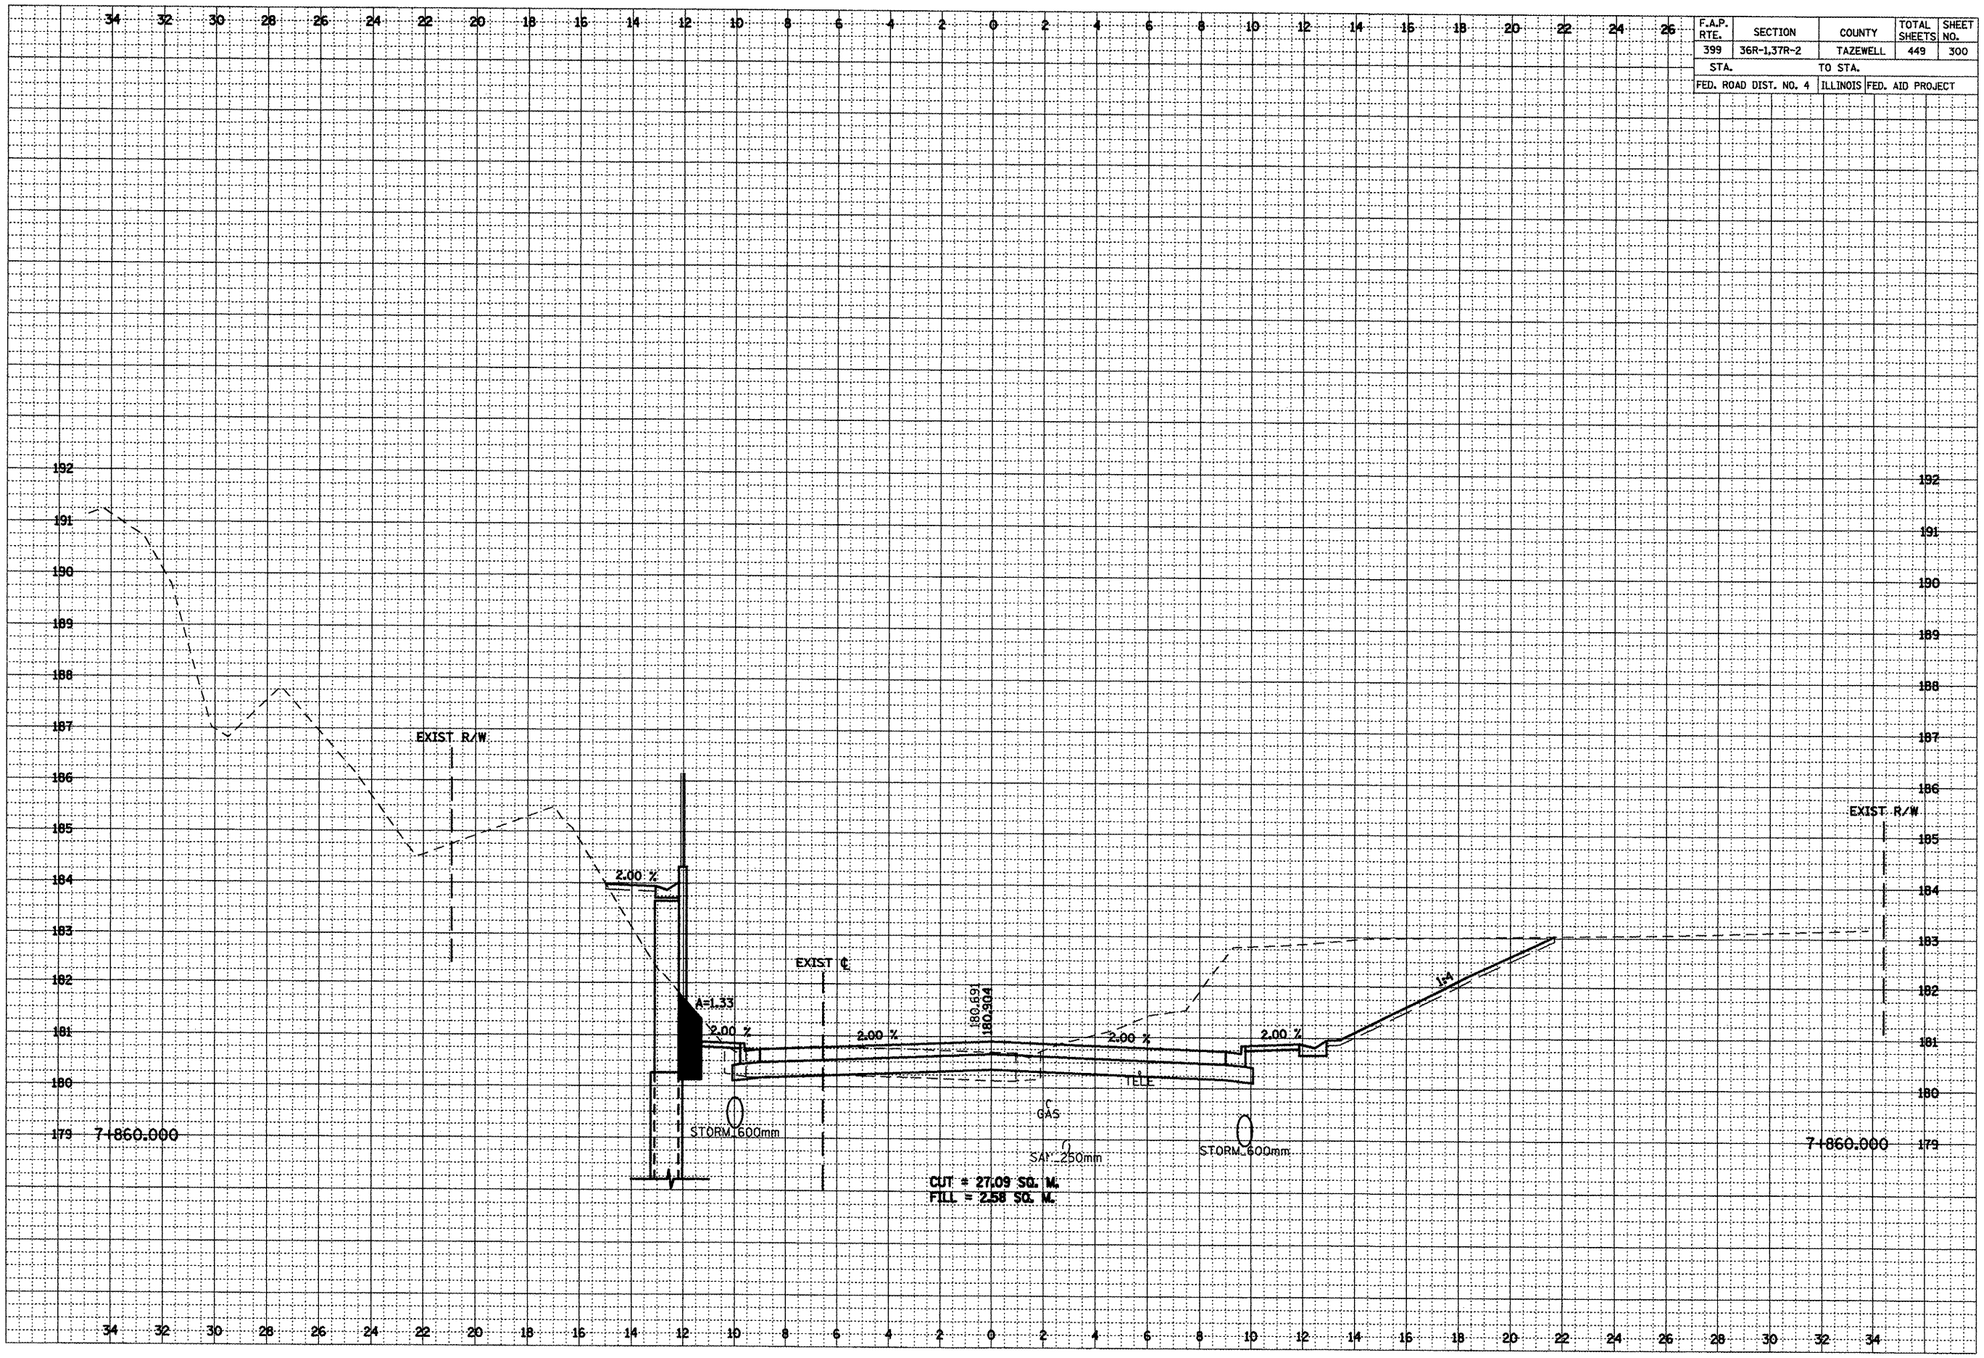


***LOCATION OF EXISTING UTILITIES ARE APPROXIMATE.