F.A.P. RTE.	SECTION	COUNTY	TOTAL SHEETS	SHEET NO.
399	36R-1,37R-2	TAZEWELL	449	331
STA.		TO STA.		
FED. ROAD DIST. NO. 4		ILLINOIS	FED. AID PROJECT	

NO.	NOTE BOOK	BY	DATE
ORIGINAL SURVEY			
FINAL SURVEY			
	SURVEYED		
	PLOTTED		
	CROSS SECTIONS		
	AREAS		
	AREAS CHECKED		

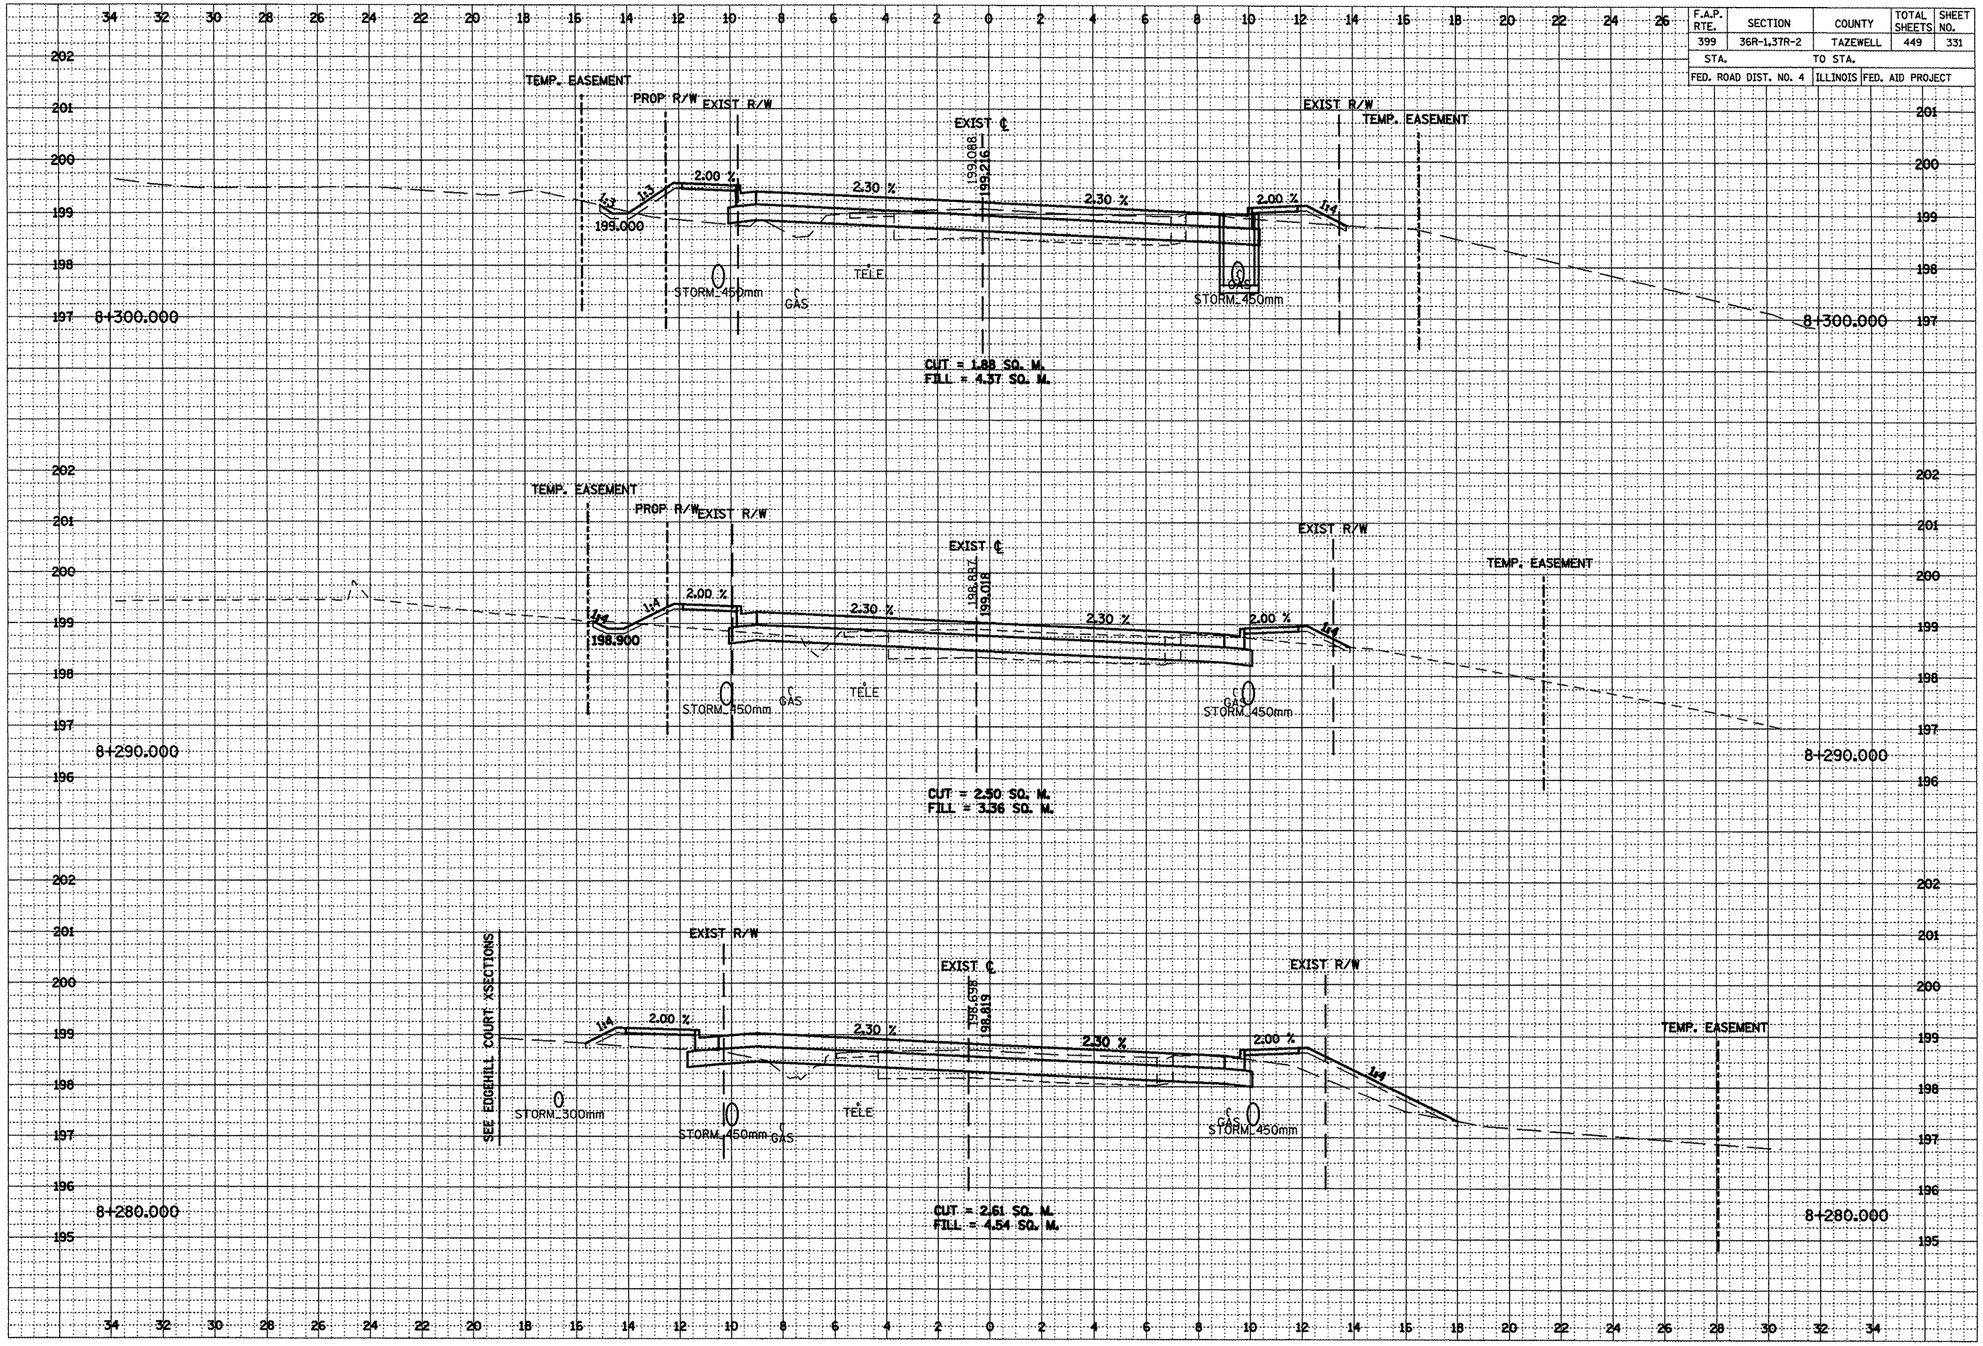

•••LOCATION OF EXISTING UTILITIES ARE APPROXIMATE.