F.A.P. RTE.	SECTION	COUNTY	TOTAL SHEETS	SHEET NO.
399	36R-1.37R-2	TAZEWELL	449	334
STA.	TO STA.			
FED. ROAD DIST. NO. 4	ILLINOIS	FED. AID PROJECT		

NO.	NOTE BOOK	FINAL SURVEY
	AREAS CHECKED	
	TEMPLATE	
	PLOTTED	
	SURVEYED	
BY		
DATE		

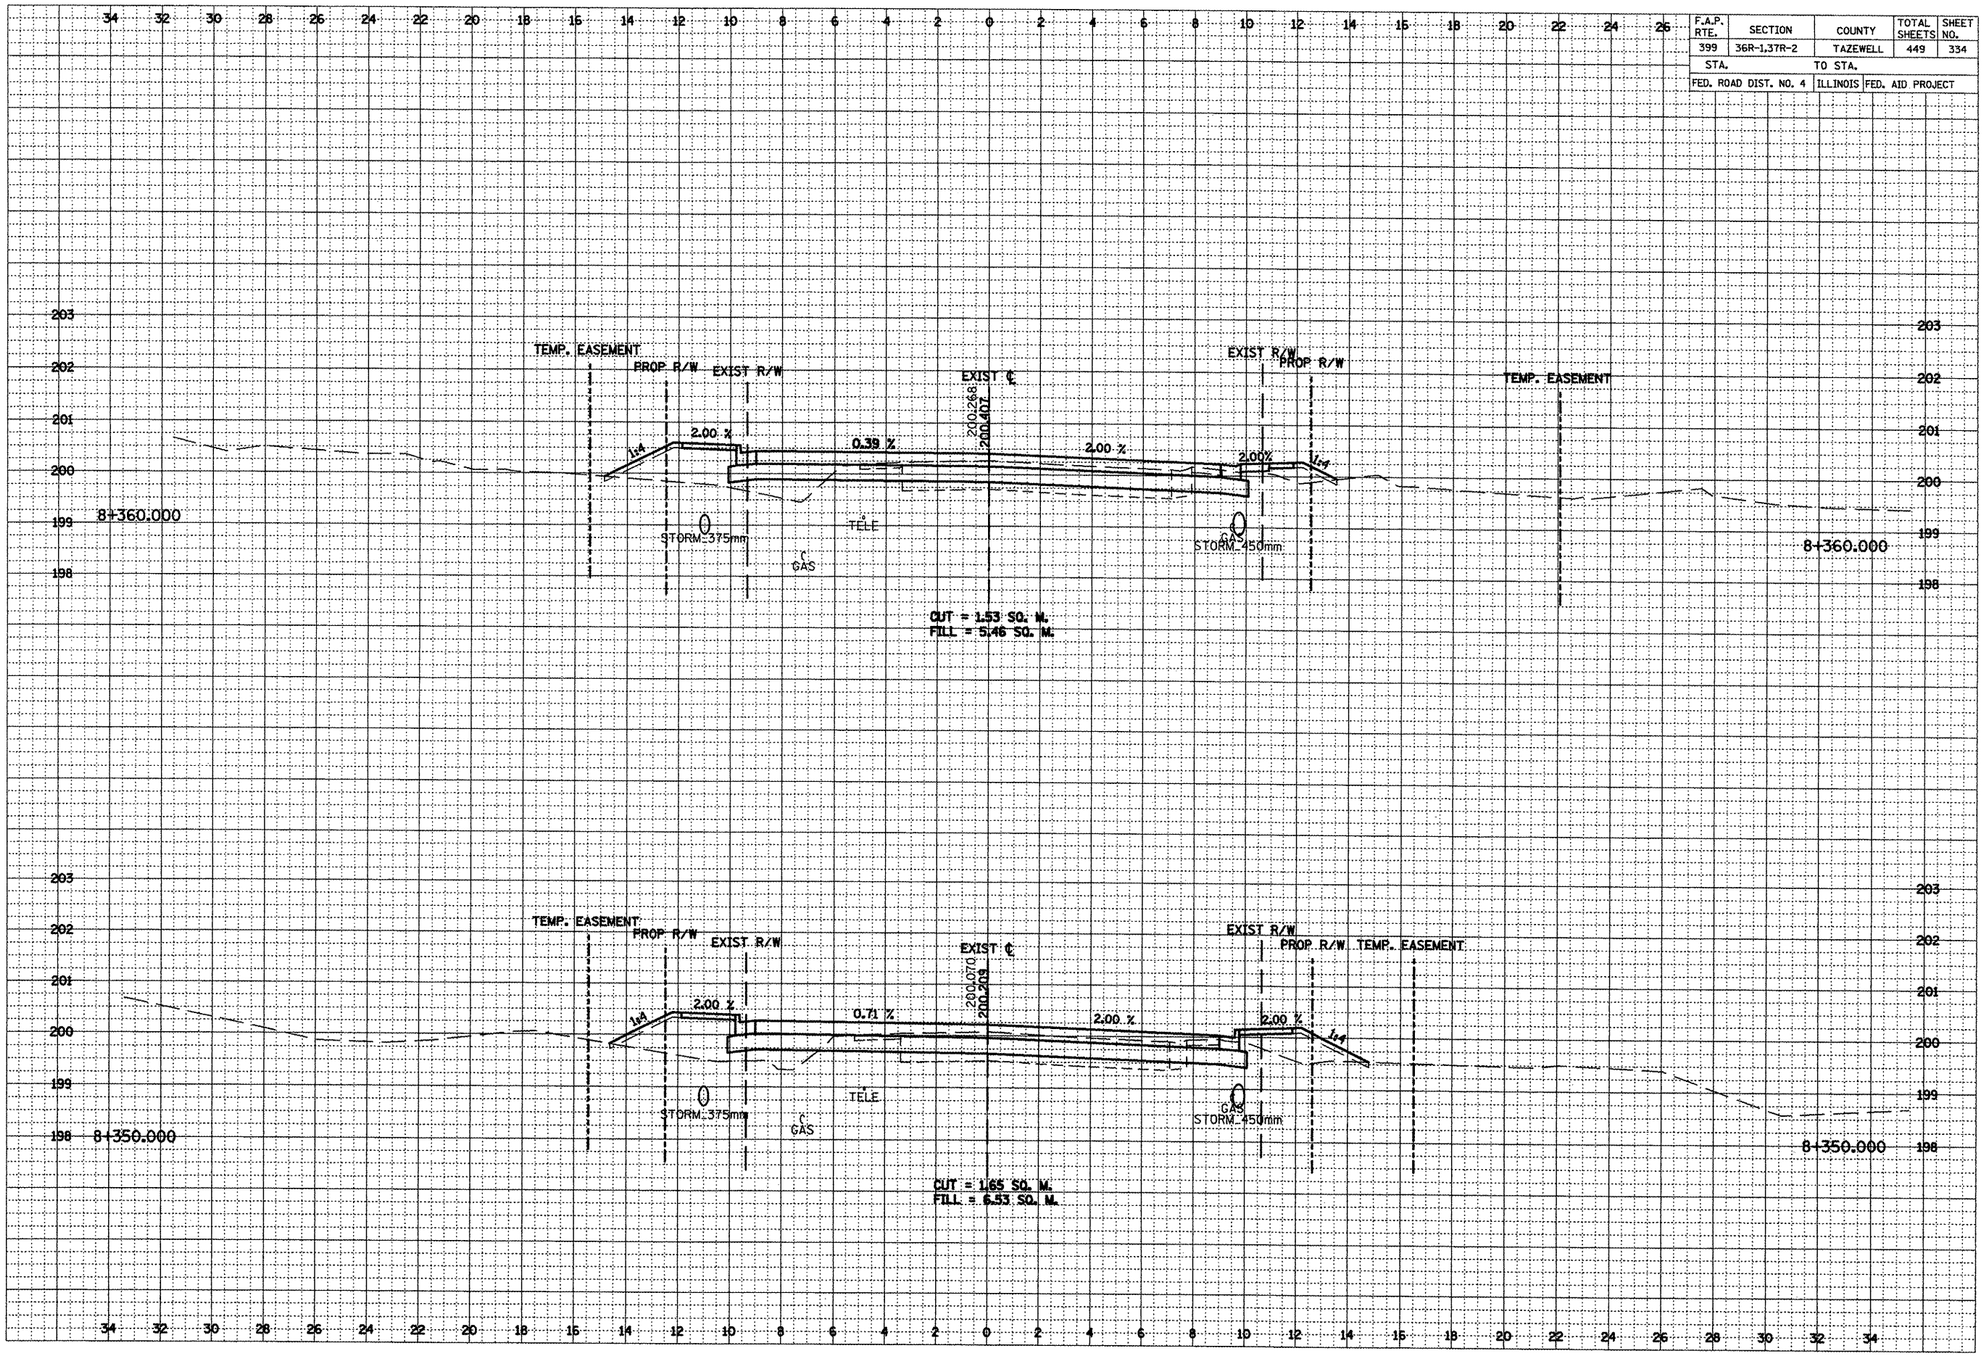

***LOCATION OF EXISTING UTILITIES ARE APPROXIMATE.