F.A.P. RTE.	SECTION	COUNTY	TOTAL SHEETS	SHEET NO.
399	36R-1,37R-2	TAZEWELL	449	370
STA.		TO STA.		
FED. ROAD DIST. NO. 4		ILLINOIS	FED. AID PROJECT	

ORIGINAL SURVEY	SURVEYED	BY	
FINAL SURVEY	PLOTTED		
NOTE BOOK	TOPSOIL AT		
	AREAS		
NO.	AREAS CHECKED	DATE	

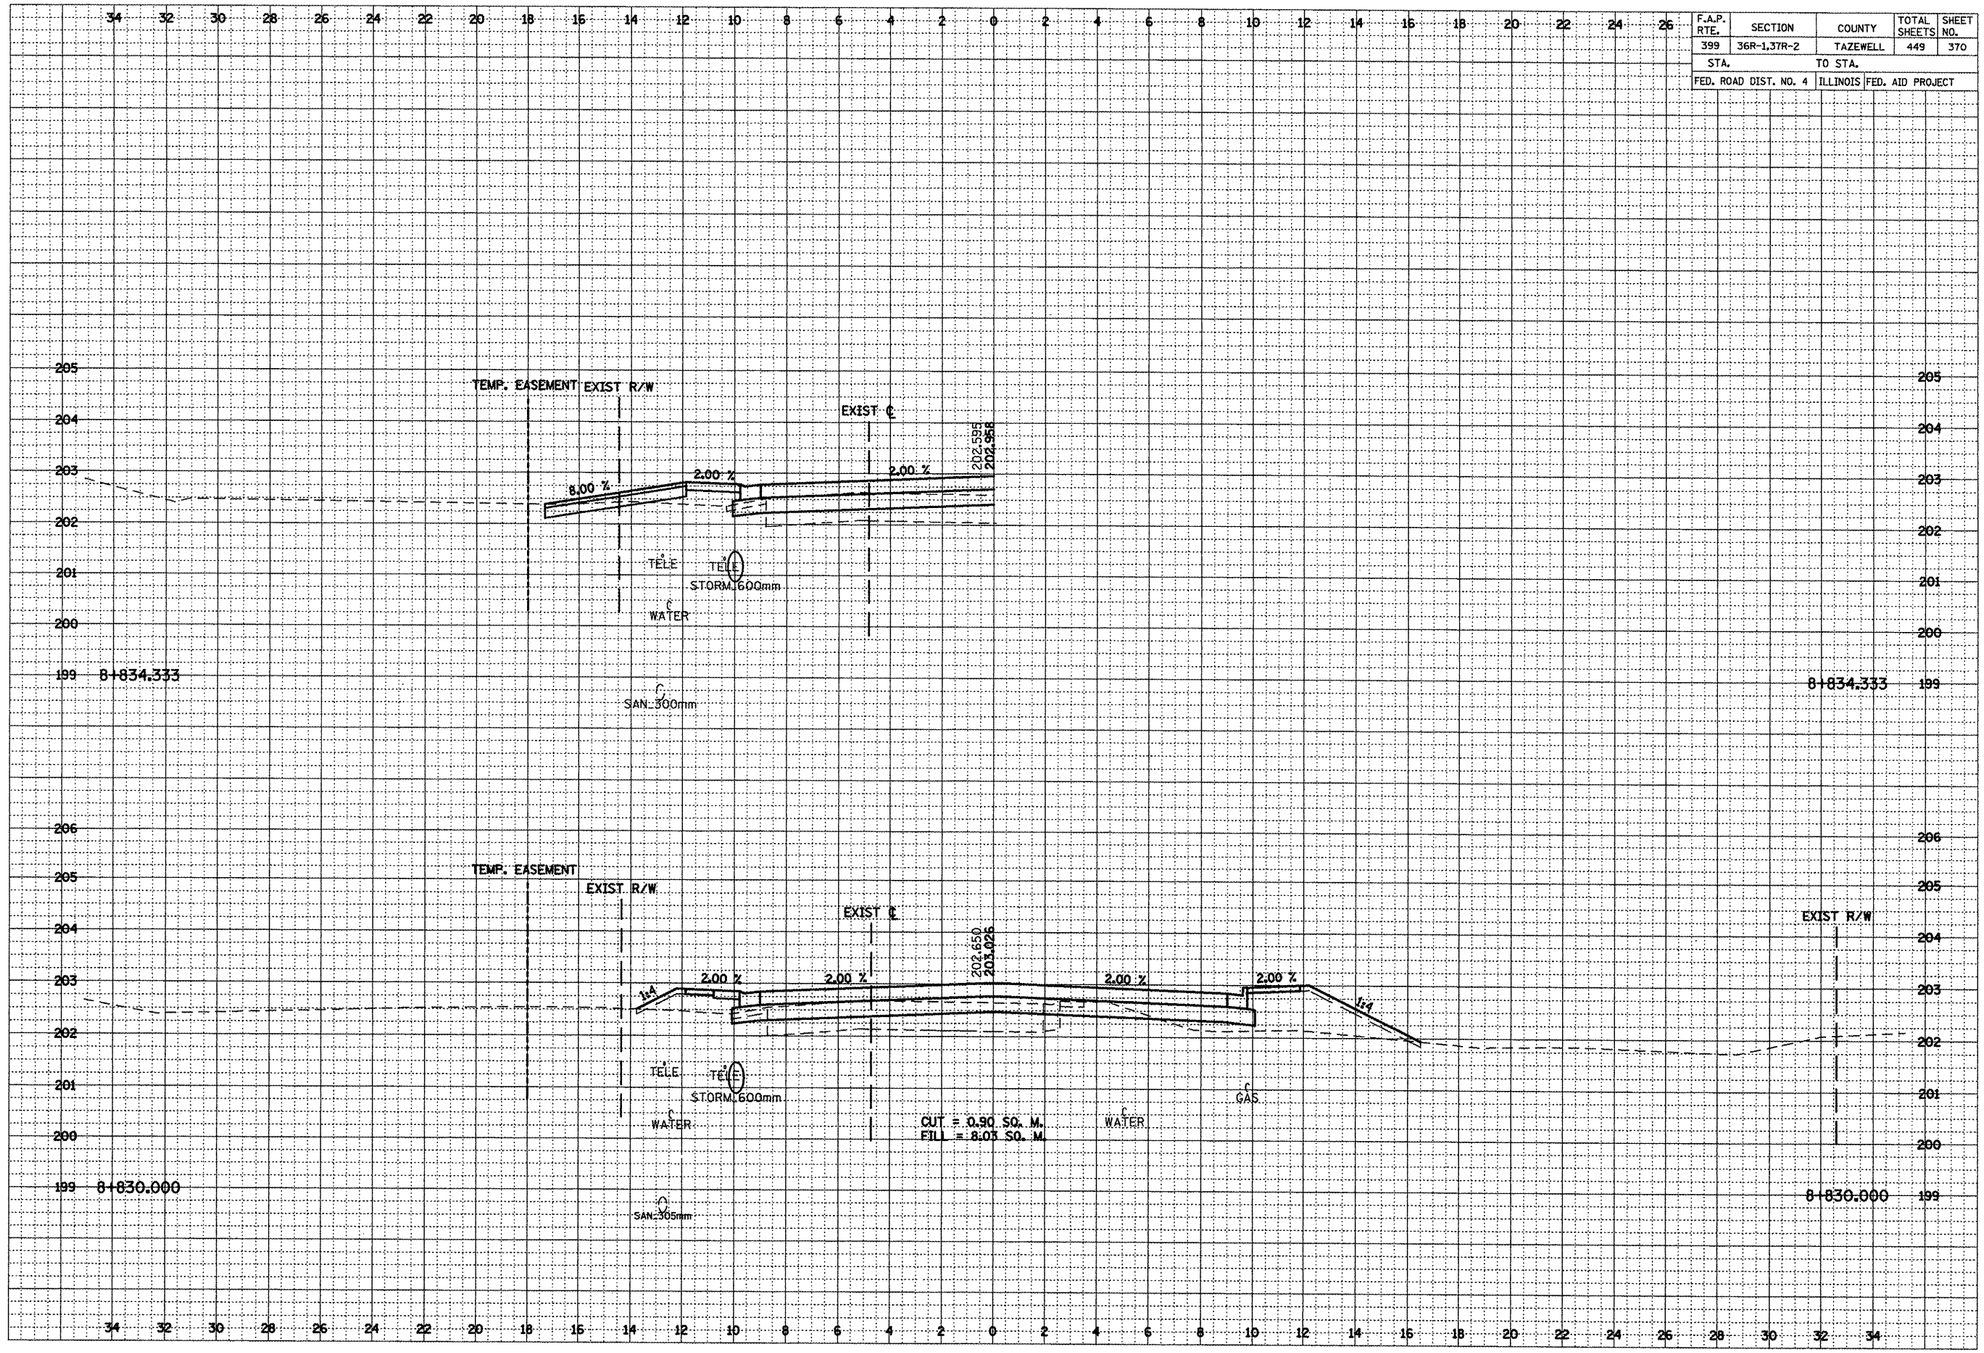

***LOCATION OF EXISTING UTILITIES ARE APPROXIMATE.