F.A.P. RTE.	SECTION	COUNTY	TOTAL SHEETS	SHEET NO.
399	36R-1,37R-2	TAZEWELL	449	376
STA.		TO STA.		
FED. ROAD DIST. NO. 4	ILLINOIS	FED. AID PROJECT		

NO.	ORIGINAL SURVEY / FINAL SURVEY	NOTE BOOK	SURVEYED / PLOTTED / TEMPLATE / AREAS CHECKED	BY	DATE

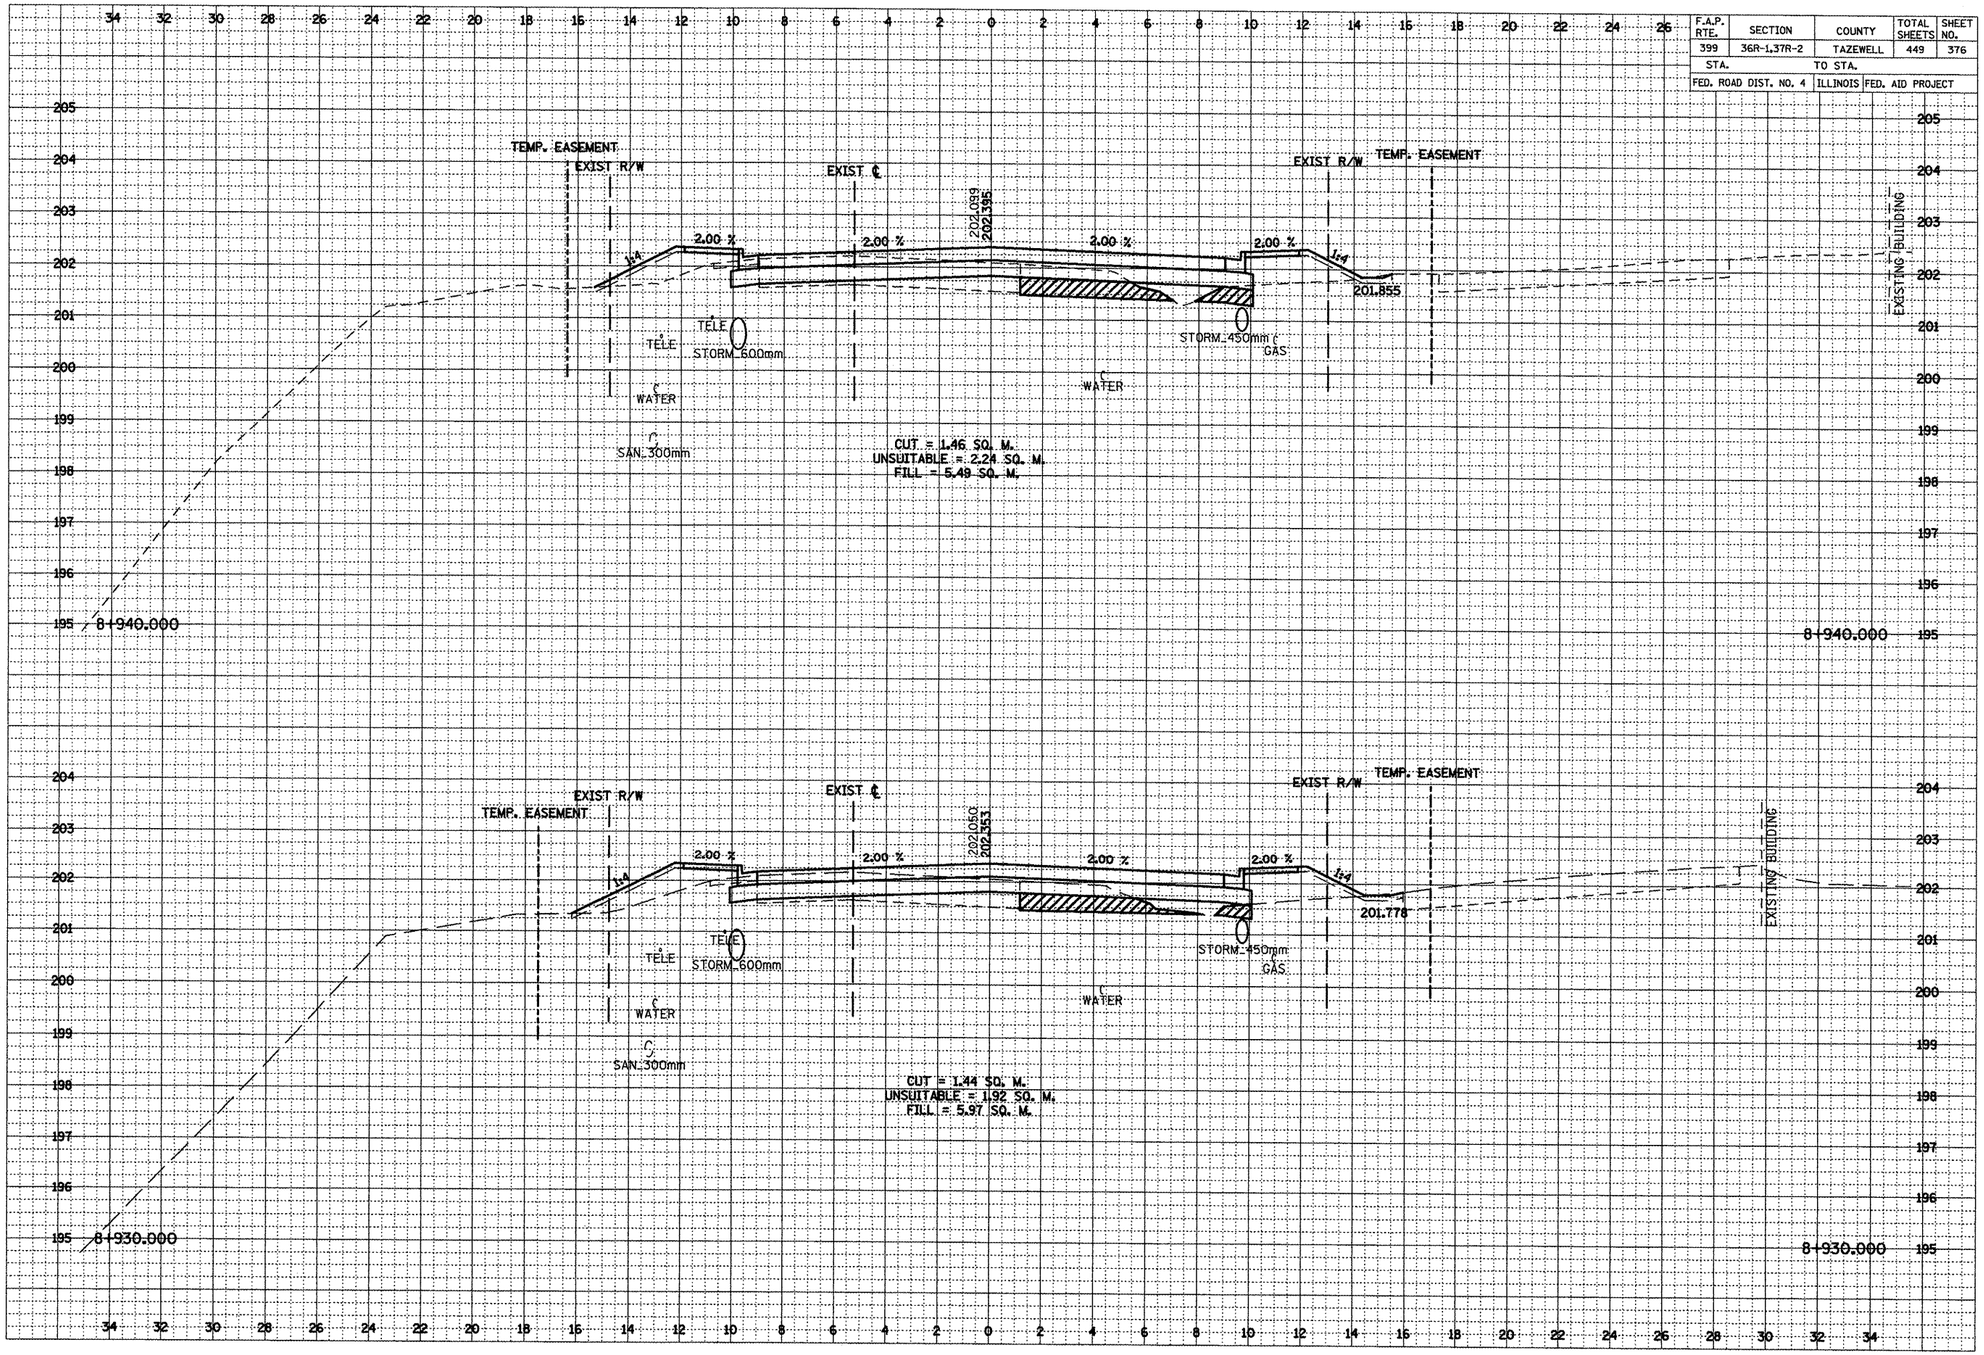

•••LOCATION OF EXISTING UTILITIES ARE APPROXIMATE.