F.A.P. RTE.	SECTION	COUNTY	TOTAL SHEETS	SHEET NO.
399	36R-1,37R-2	TAZEWELL	449	383
STA.		TO STA.		
FED. ROAD DIST. NO. 4		ILLINOIS	FED. AID PROJECT	

NO.	AREAS CHECKED	TEMPLATE	SURVEYED	BY	DATE
NOTE BOOK					
FINAL SURVEY					
ORIGINAL SURVEY					

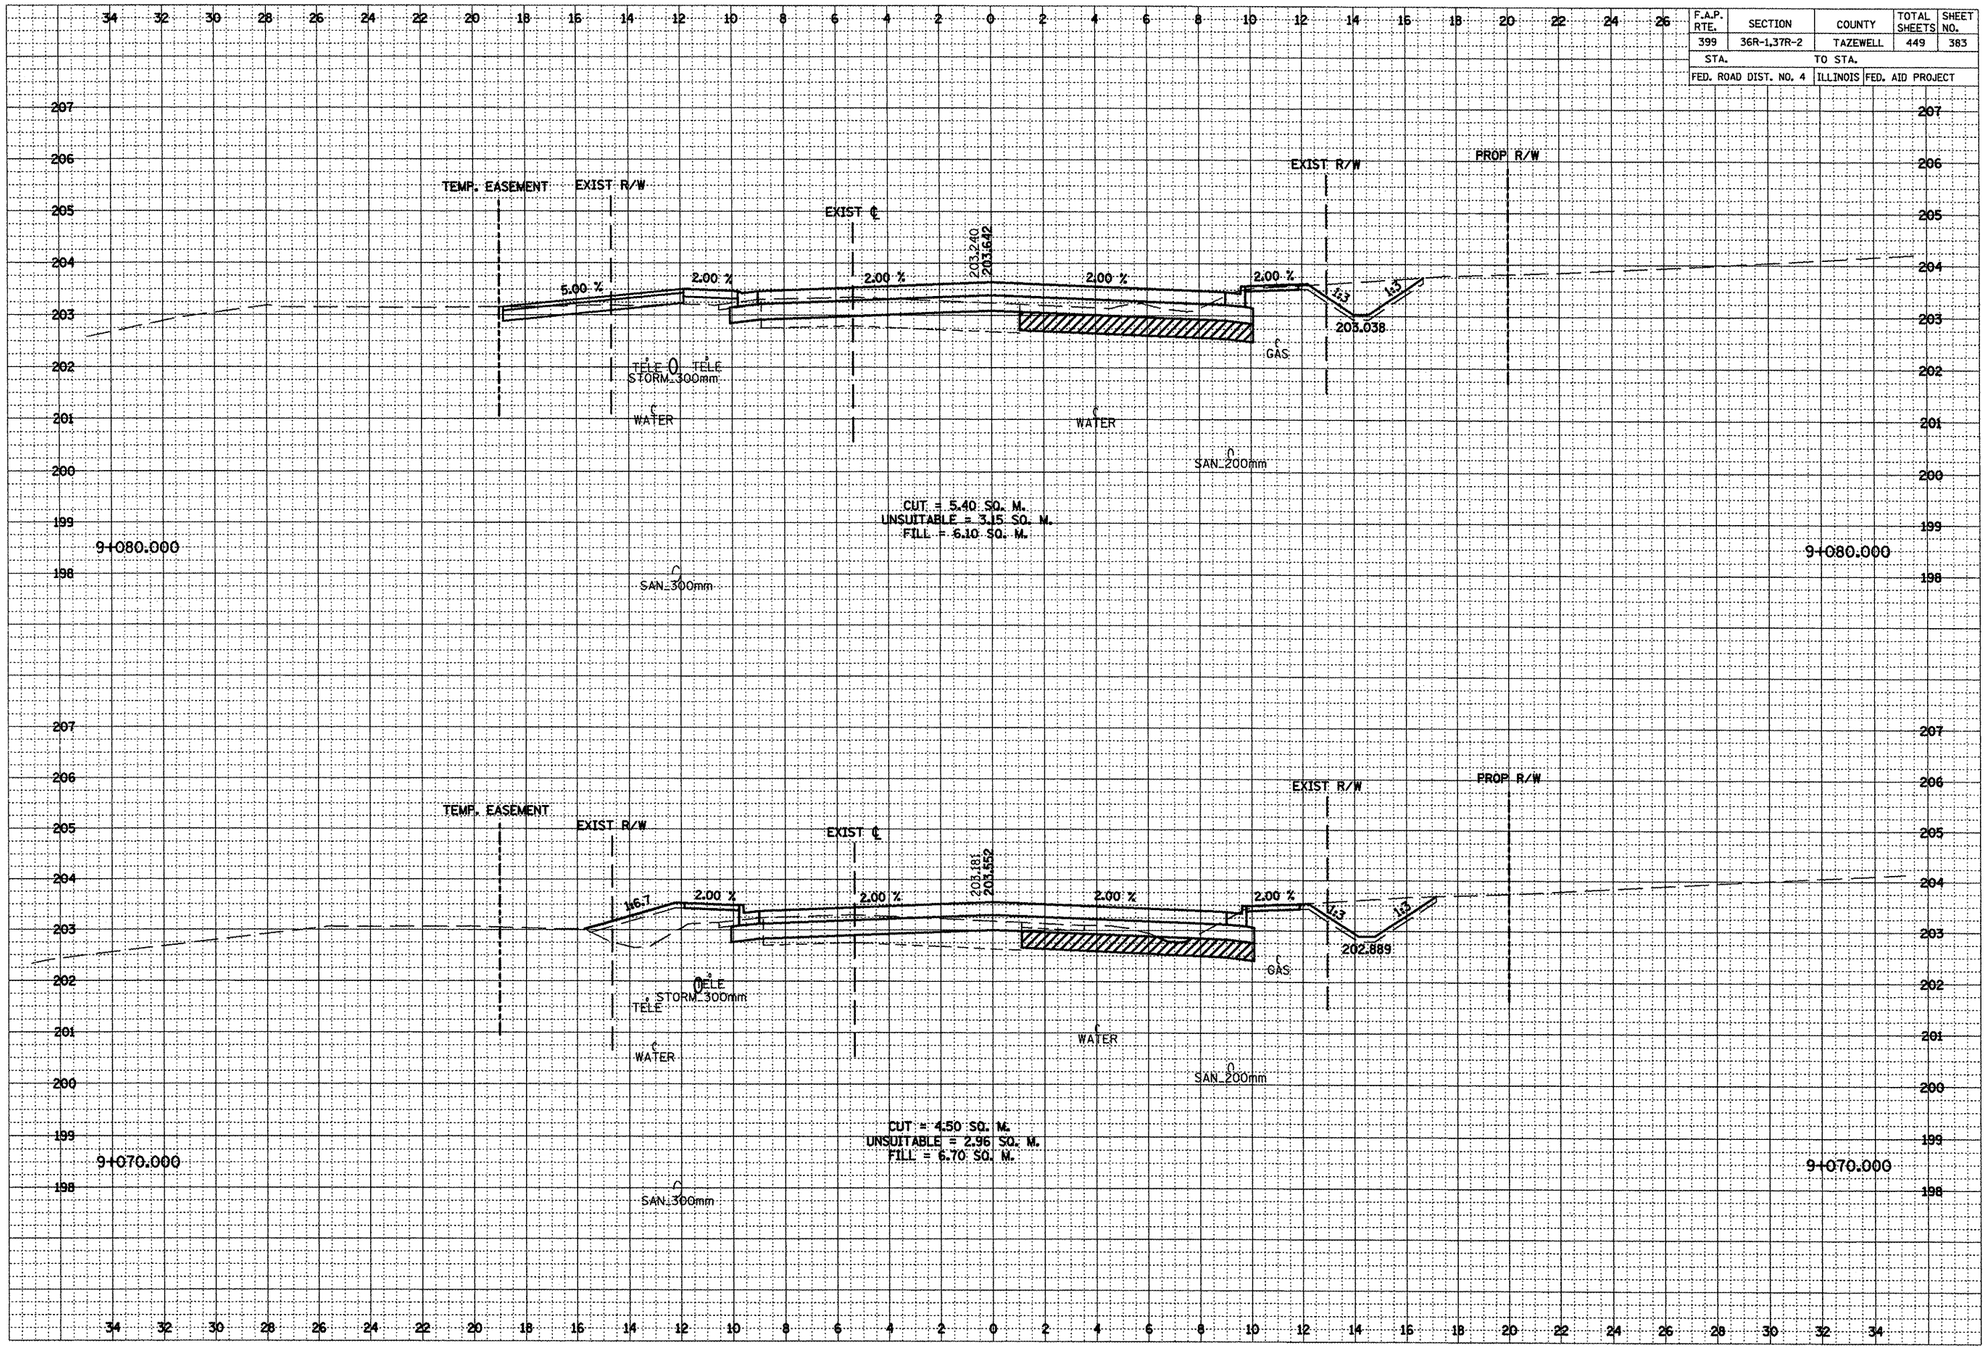

•••LOCATION OF EXISTING UTILITIES ARE APPROXIMATE.