F.A.P. RTE.	SECTION	COUNTY	TOTAL SHEETS	SHEET NO.
399	36R-1,37R-2	TAZEWELL	449	399
STA.		TO STA.		
FED. ROAD DIST. NO. 4		ILLINOIS	FED. AID PROJECT	

FINAL SURVEY	NOTE BOOK	NO.
ORIGINAL SURVEY	NOTE BOOK	NO.

SUBMITTED
PLOTTED
TEMPLATE
AREAS
AREAS CHECKED

BY

DATE

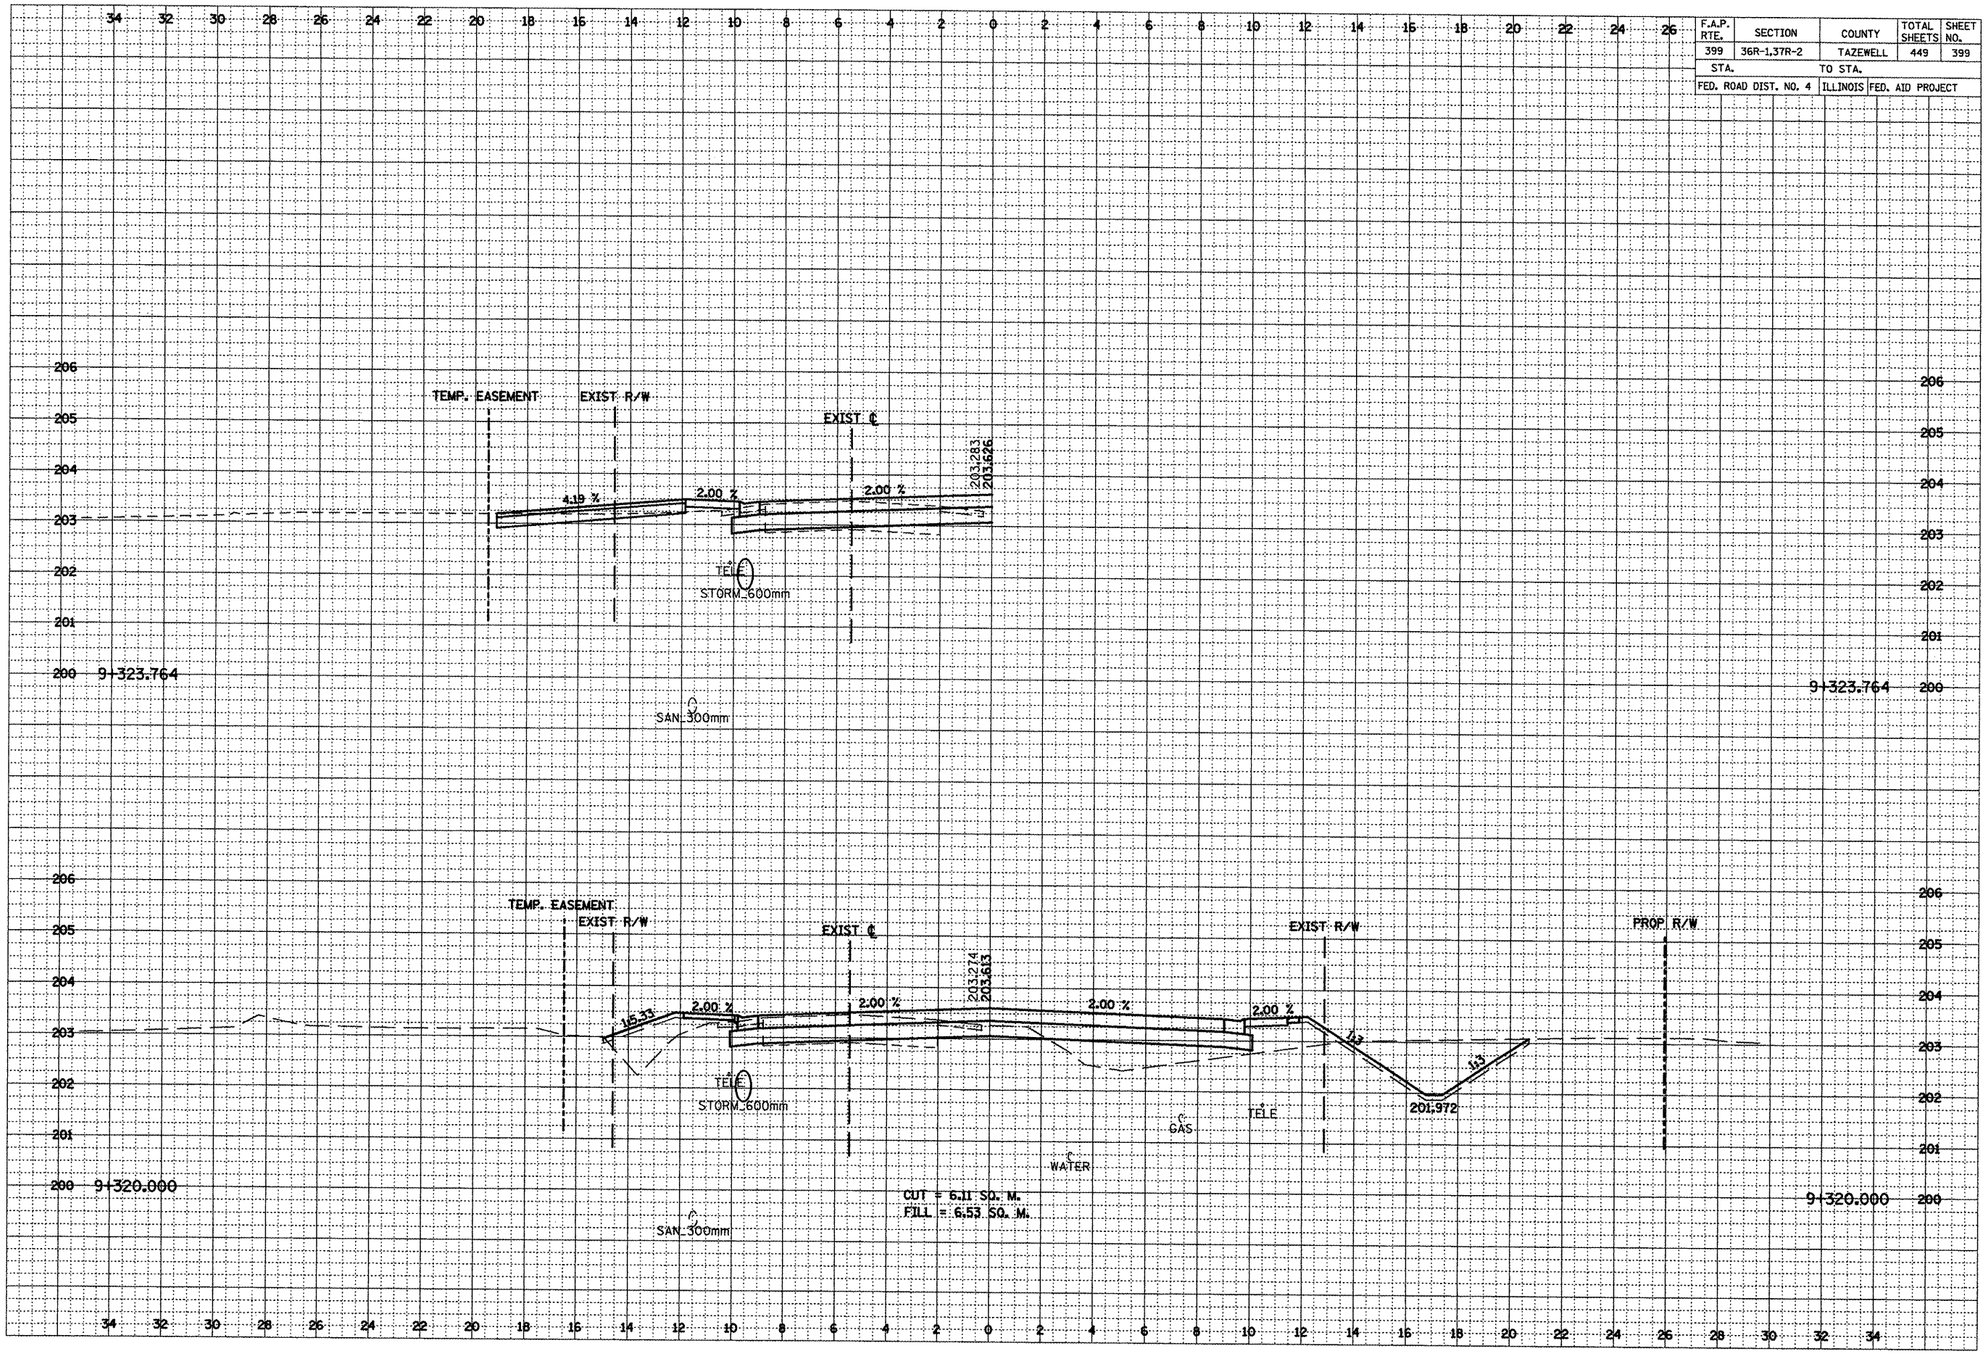

***LOCATION OF EXISTING UTILITIES ARE APPROXIMATE.