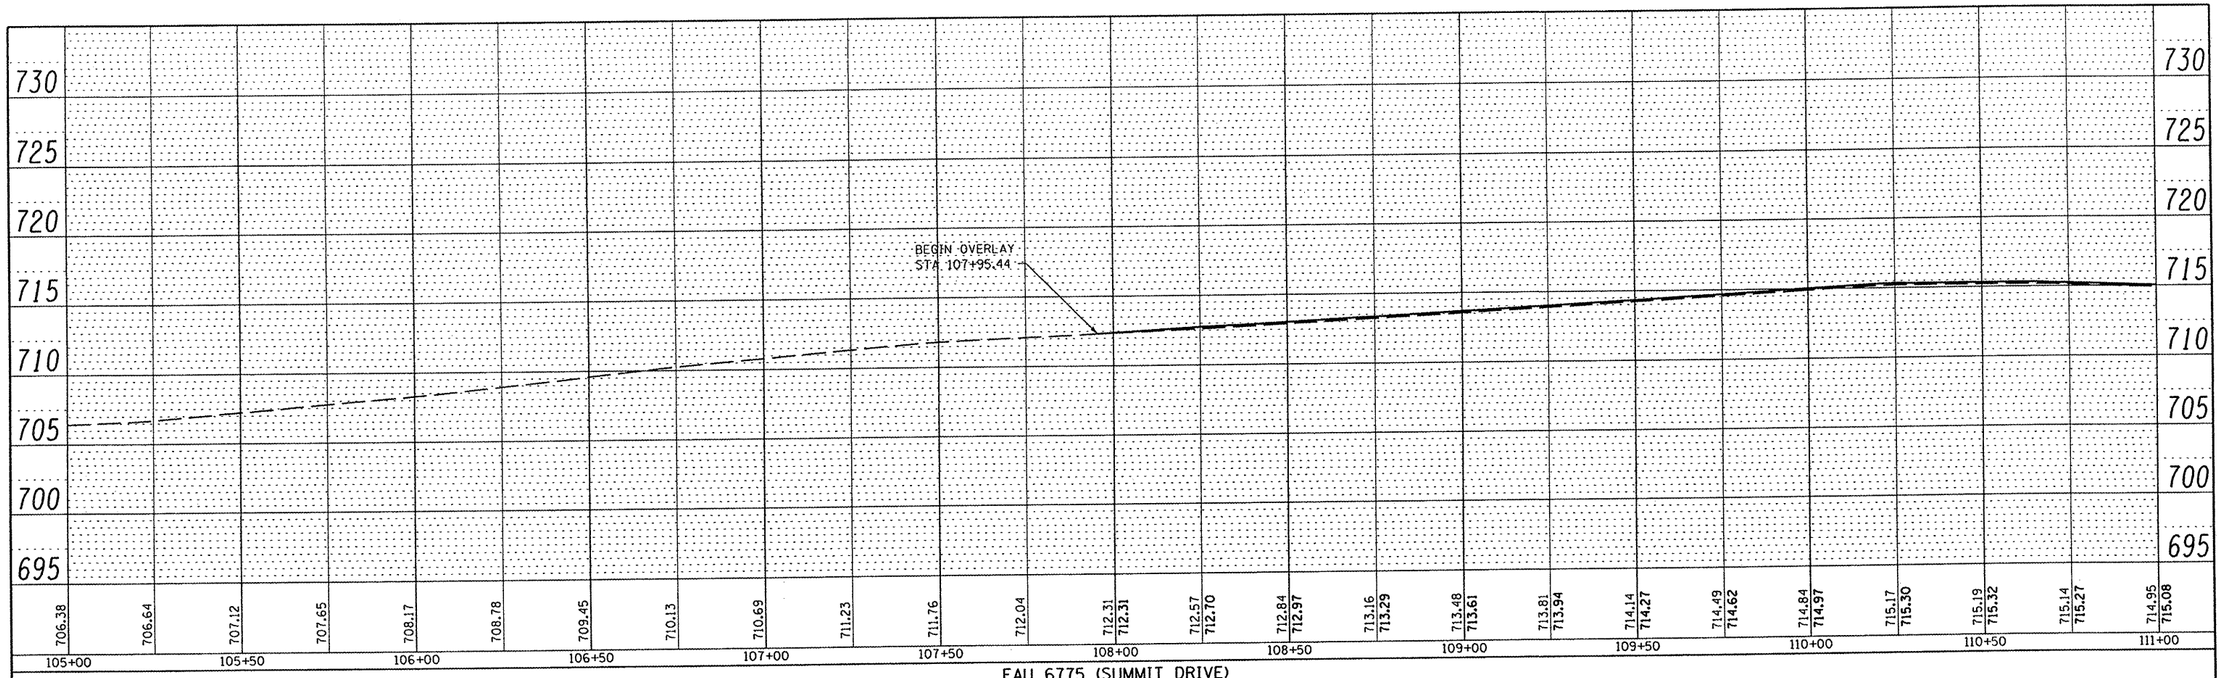

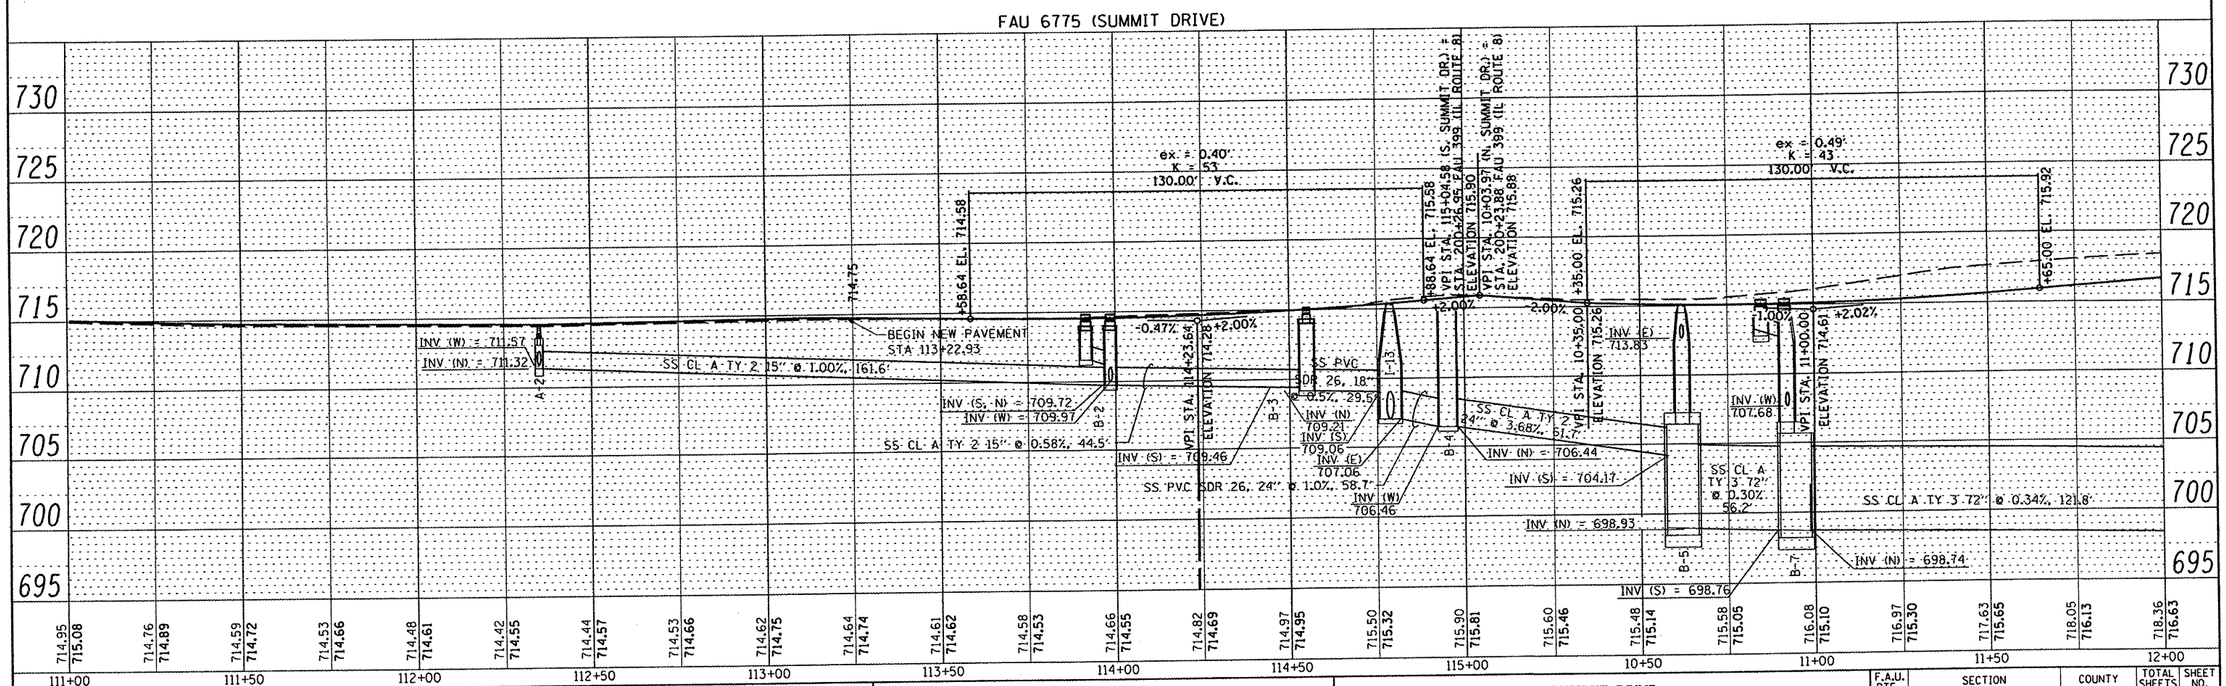

FILE NAME =	PLOT SCALE = $SCALE$	DESIGNED - RAW	REVISED -
	PLOT DATE = $DATE$	DRAWN - RAW	REVISED -
	PLOT TIME = $TIME$	CHECKED - RJA	REVISED -
$FILEL$		DATE -	REVISED -

MAURER STUTZ, INC.
ENGINEERS SURVEYORS

SUMMIT DRIVE
ROADWAY PROFILES

SCALE: 1" = 20' | SHEET NO. 1 OF 5 SHEETS | STA. 105+00.00 TO STA. 12+00.00

F.A.U. RTE.	SECTION	COUNTY	TOTAL SHEETS	SHEET NO.
6775	04-00141-00-FP	TAZEWELL	187	52
		CONTRACT NO. 89352		
FED. ROAD DIST. NO.	ILLINOIS	FED. AID PROJECT		