CONTRACT NO. 89523

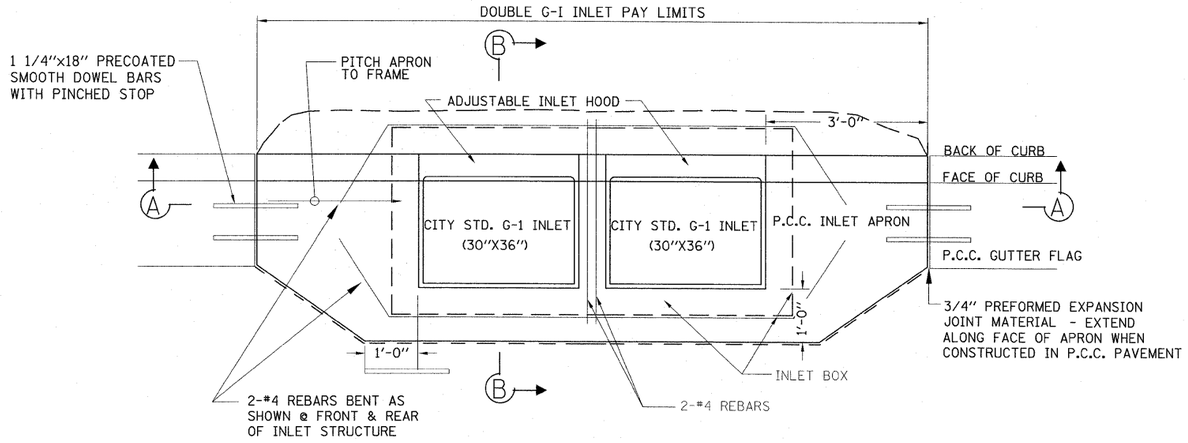

CITY STANDARD DOUBLE G-1 INLET

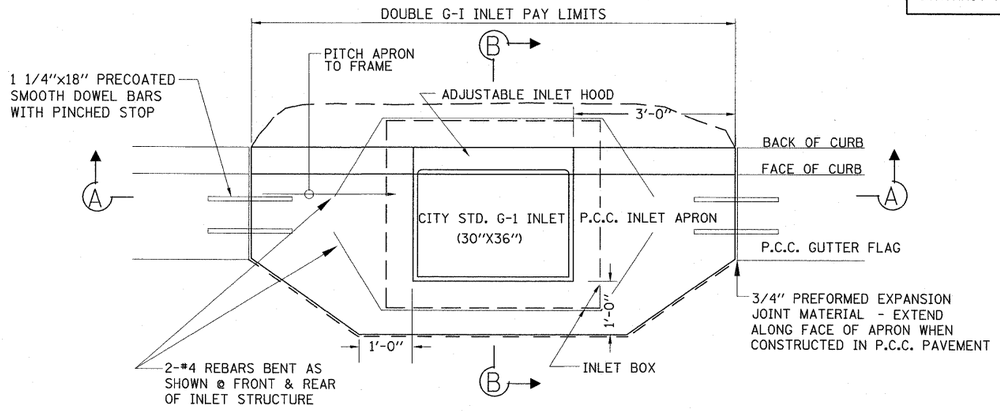

CITY STANDARD G-1 INLET

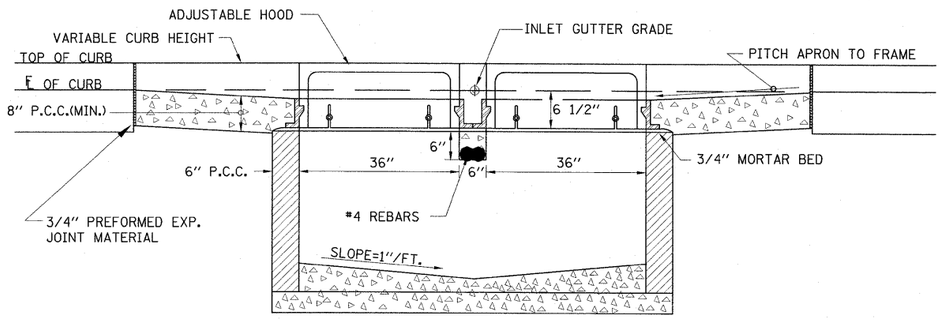

SECTION A-A

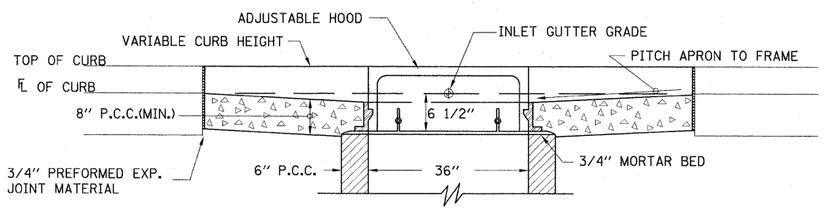

SECTION A-A

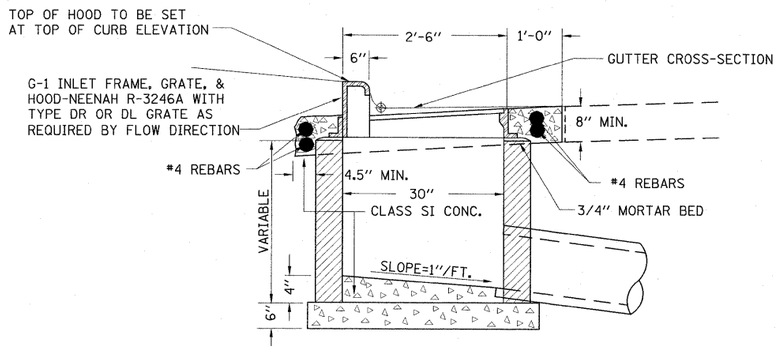

SECTION B-B

INLETS, TYPE G-1, DOUBLE

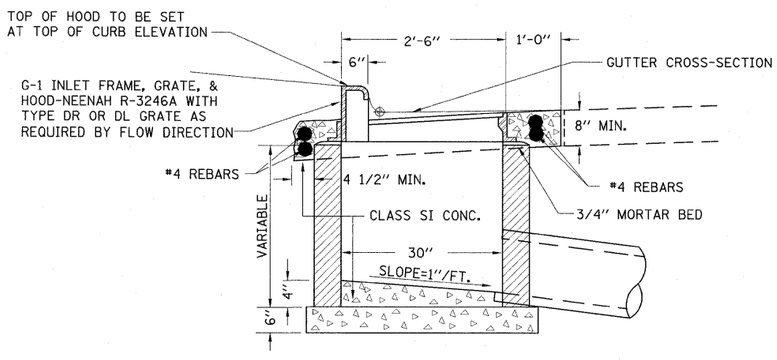

SECTION B-B

INLET, TYPE G-1

© Copyright Hanson Professional Services Inc. 2010

HANSON
Hanson Professional Services Inc.

FILE NAME = I:\09Jobs\09L0027\CADD\Road\Sheet\c-502det.dgn	USER NAME = Ander00846	DESIGNED - MPB	REVISED -
		DRAWN - RLA	REVISED -
	PLOT SCALE = 5.0000 '/ in.	CHECKED - CAL	REVISED -
	PLOT DATE = 03\22\2010	DATE - 03/19/10	REVISED -

STATE OF ILLINOIS
DEPARTMENT OF TRANSPORTATION

DRAINAGE DETAILS

SCALE: N.T.S. | SHEET NO. OF SHEETS | STA. TO STA.

F.A. RTE.	SECTION	COUNTY	TOTAL SHEETS	SHEET NO.
6647	08-00302-00-TL	PEORIA	102	72
6595	09-00047-02-TL	CONTRACT NO. 89523		
FED. ROAD DIST. NO.	ILLINOIS	FED. AID PROJECT	M-5093(138)	