PLAN

DATE	BY	
		SURVEYED
		PLOTTED
		ALIGNMENT CHECKED
		R.T. OF WAY CHECKED
		CADD FILE NAME

NOTE BOOK
NO. ____

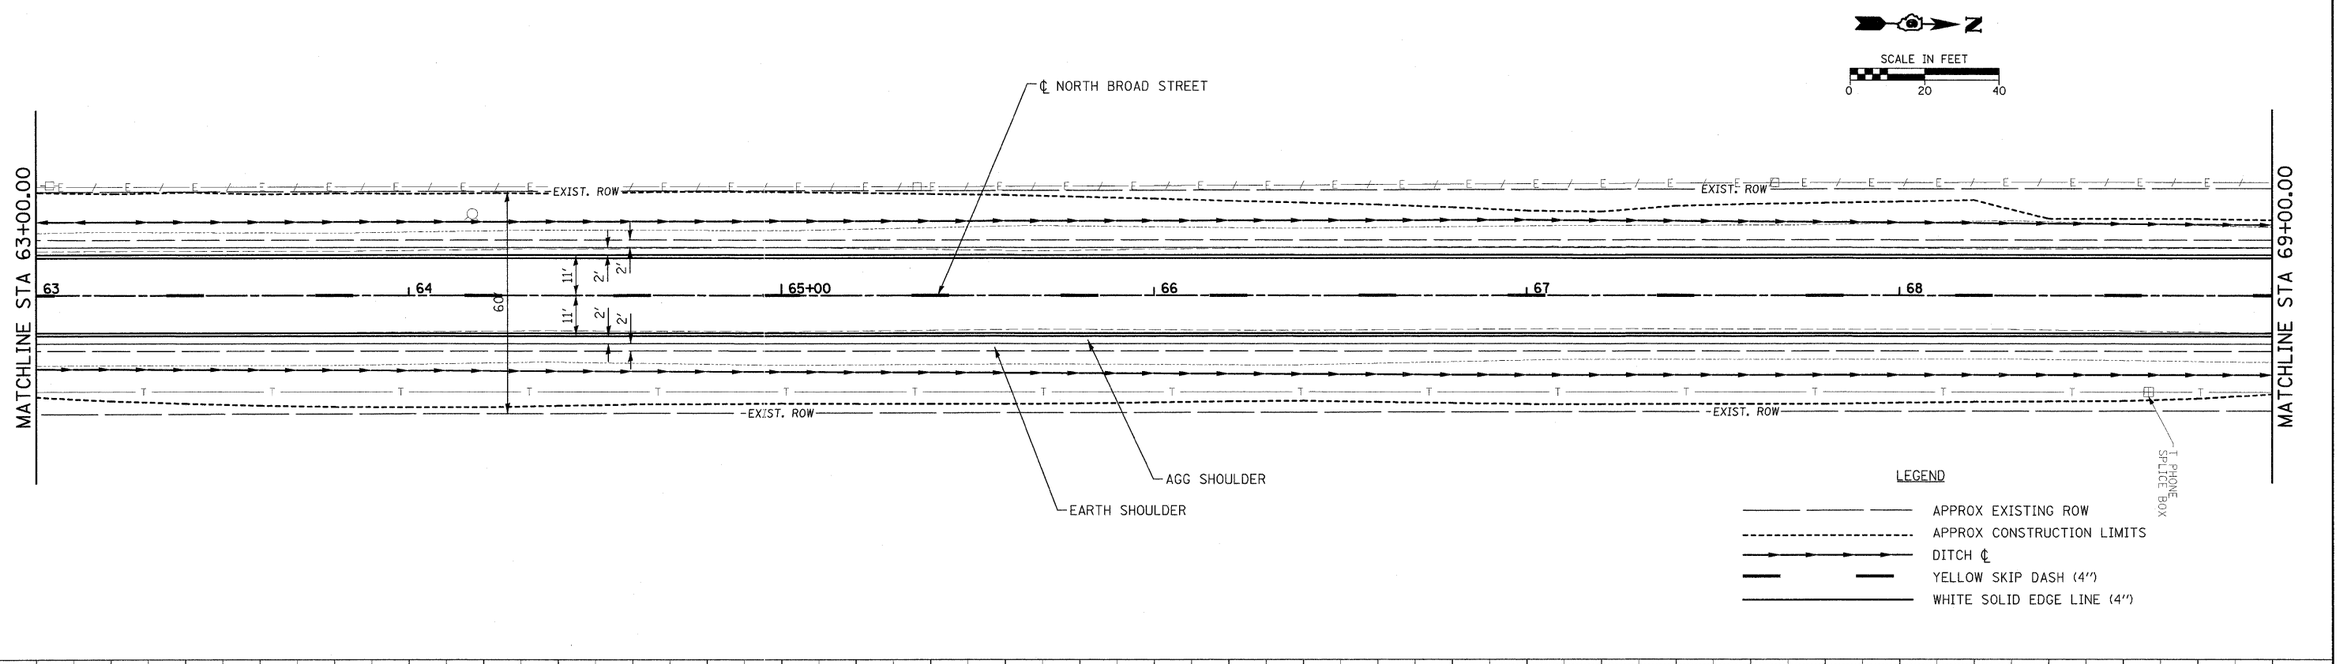

PROFILE

DATE	BY	
		SURVEYED
		PLOTTED
		ALIGNMENT CHECKED
		R.T. OF WAY CHECKED
		STRUCTURE NOTATIONS CHKD

NOTE BOOK
NO. ____

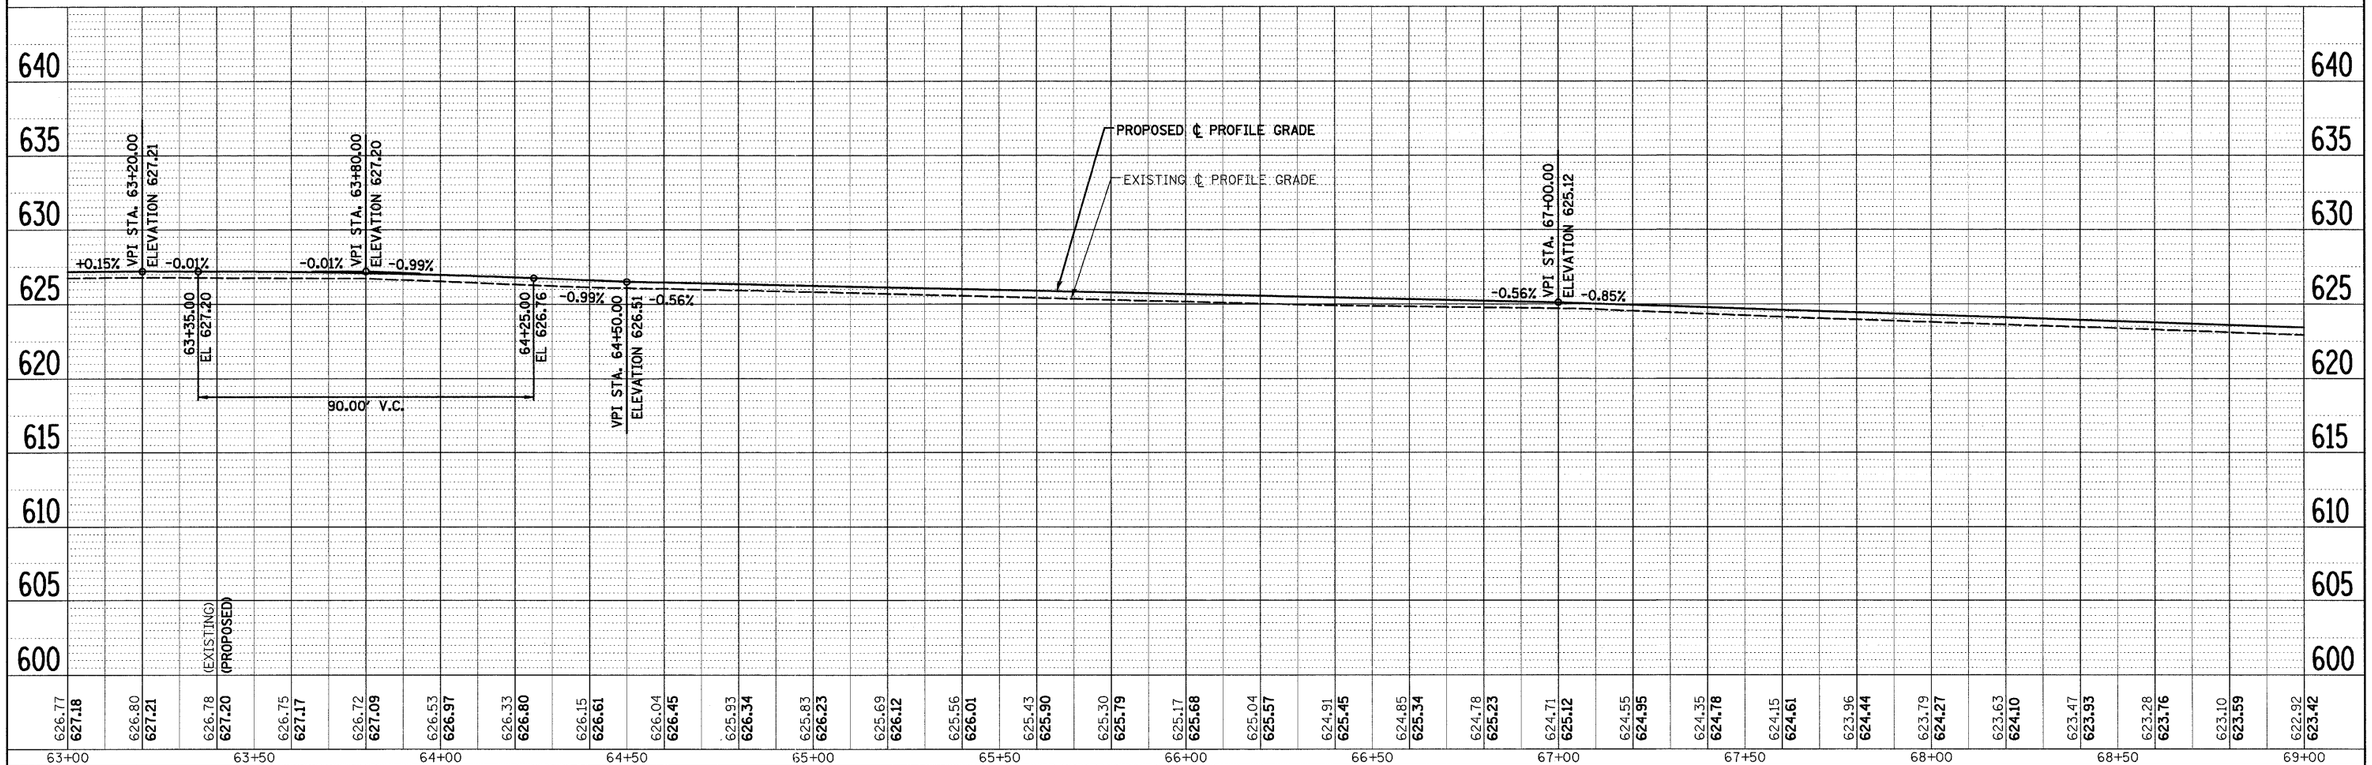

FILE NAME =	USER NAME = _USERDESCR_	DESIGNED - DLD	REVISED -
ht\6373_Carlinville_Broad_St\C_PF_6373_4.dgn		DRAWN - KOJ	REVISED -
	PLOT SCALE = 20.0000 ' / IN.	CHECKED -	REVISED -
	PLOT DATE = 2/11/2010	DATE -	REVISED -

STATE OF ILLINOIS
DEPARTMENT OF TRANSPORTATION

NORTH BROAD STREET

SCALE: | SHEET NO. OF SHEETS | STA. | TO STA.

F.A.U. RTE.	SECTION	COUNTY	TOTAL SHEETS	SHEET NO.
8277	09-00036-00-RS	MACOUPIN	38	13

CONTRACT NO. 93528

ILLINOIS FED. AID PROJECT