93533

COUNTY	ROUTE	SECTION	TOTAL SHEETS	SHEET NO.
ADAMS	FAS 1603	10-00205-01-RS	12	4
STATION 105+00 TO STATION 135+00				

PROJECT NO. RS-1603(102)

50 0 50 100
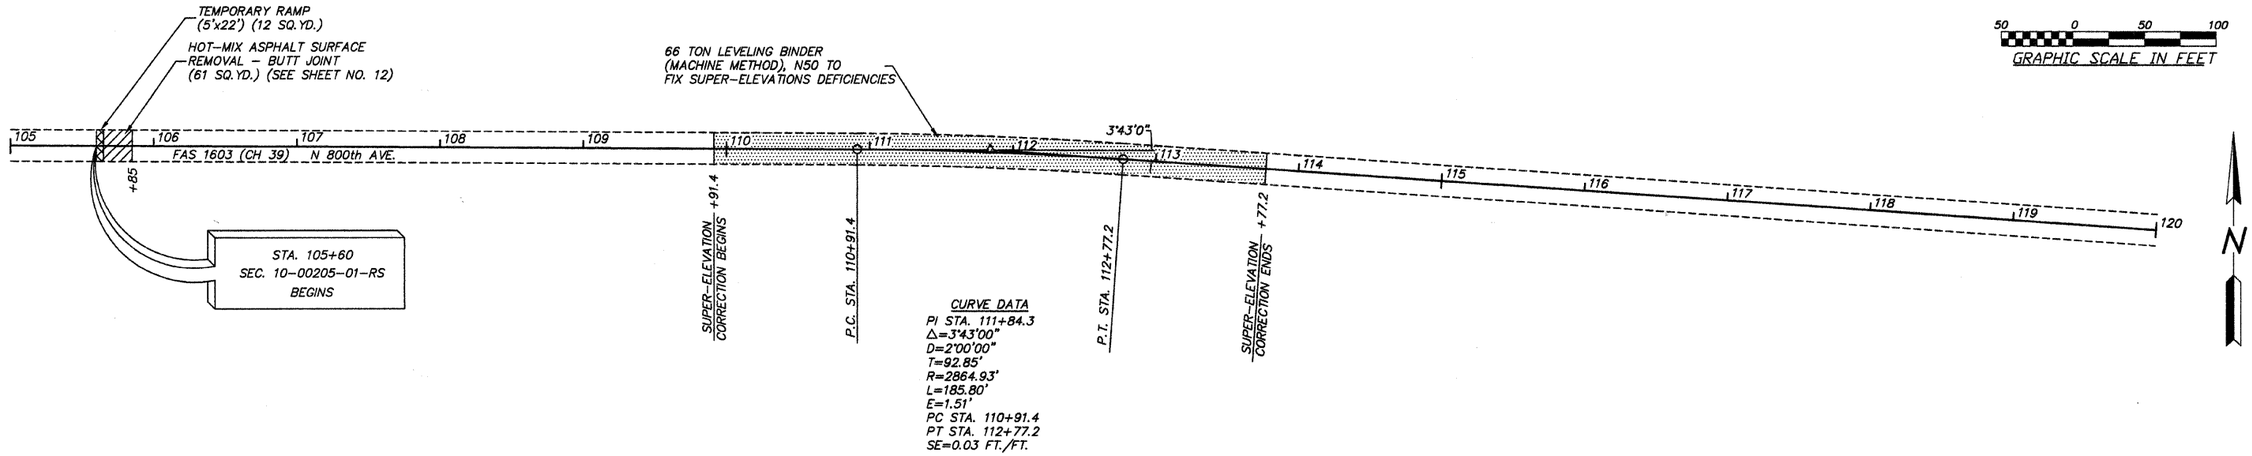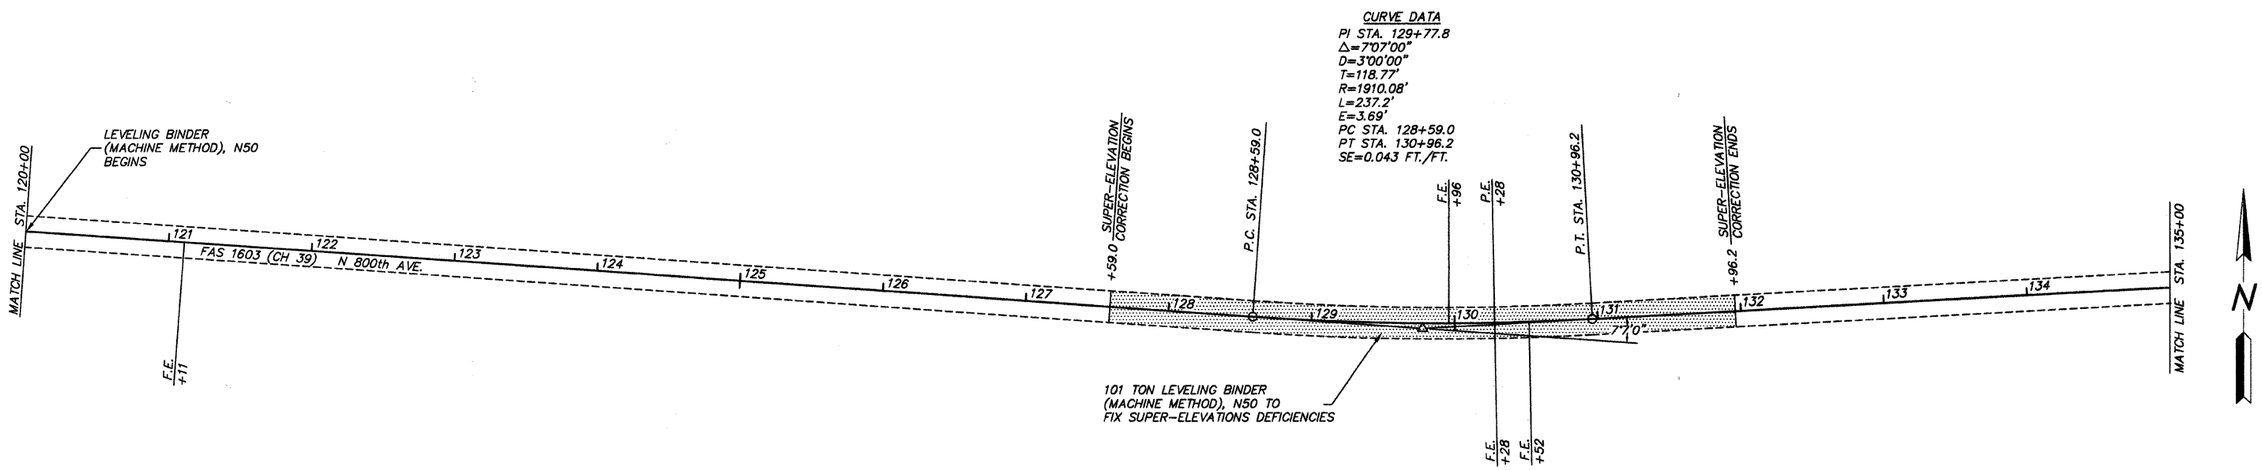
GRAPHIC SCALE IN FEET