93535

F.A.S. RTE.	SECTION	COUNTY	TOTAL SHEETS	SHEET NO.
611	05-00093-03-FP	MORGAN	31	9
STA. 240+00		TO STA. 255+00		
FED. ROAD DIST. NO. 6	ILLINOIS	FED. AID PROJECT		

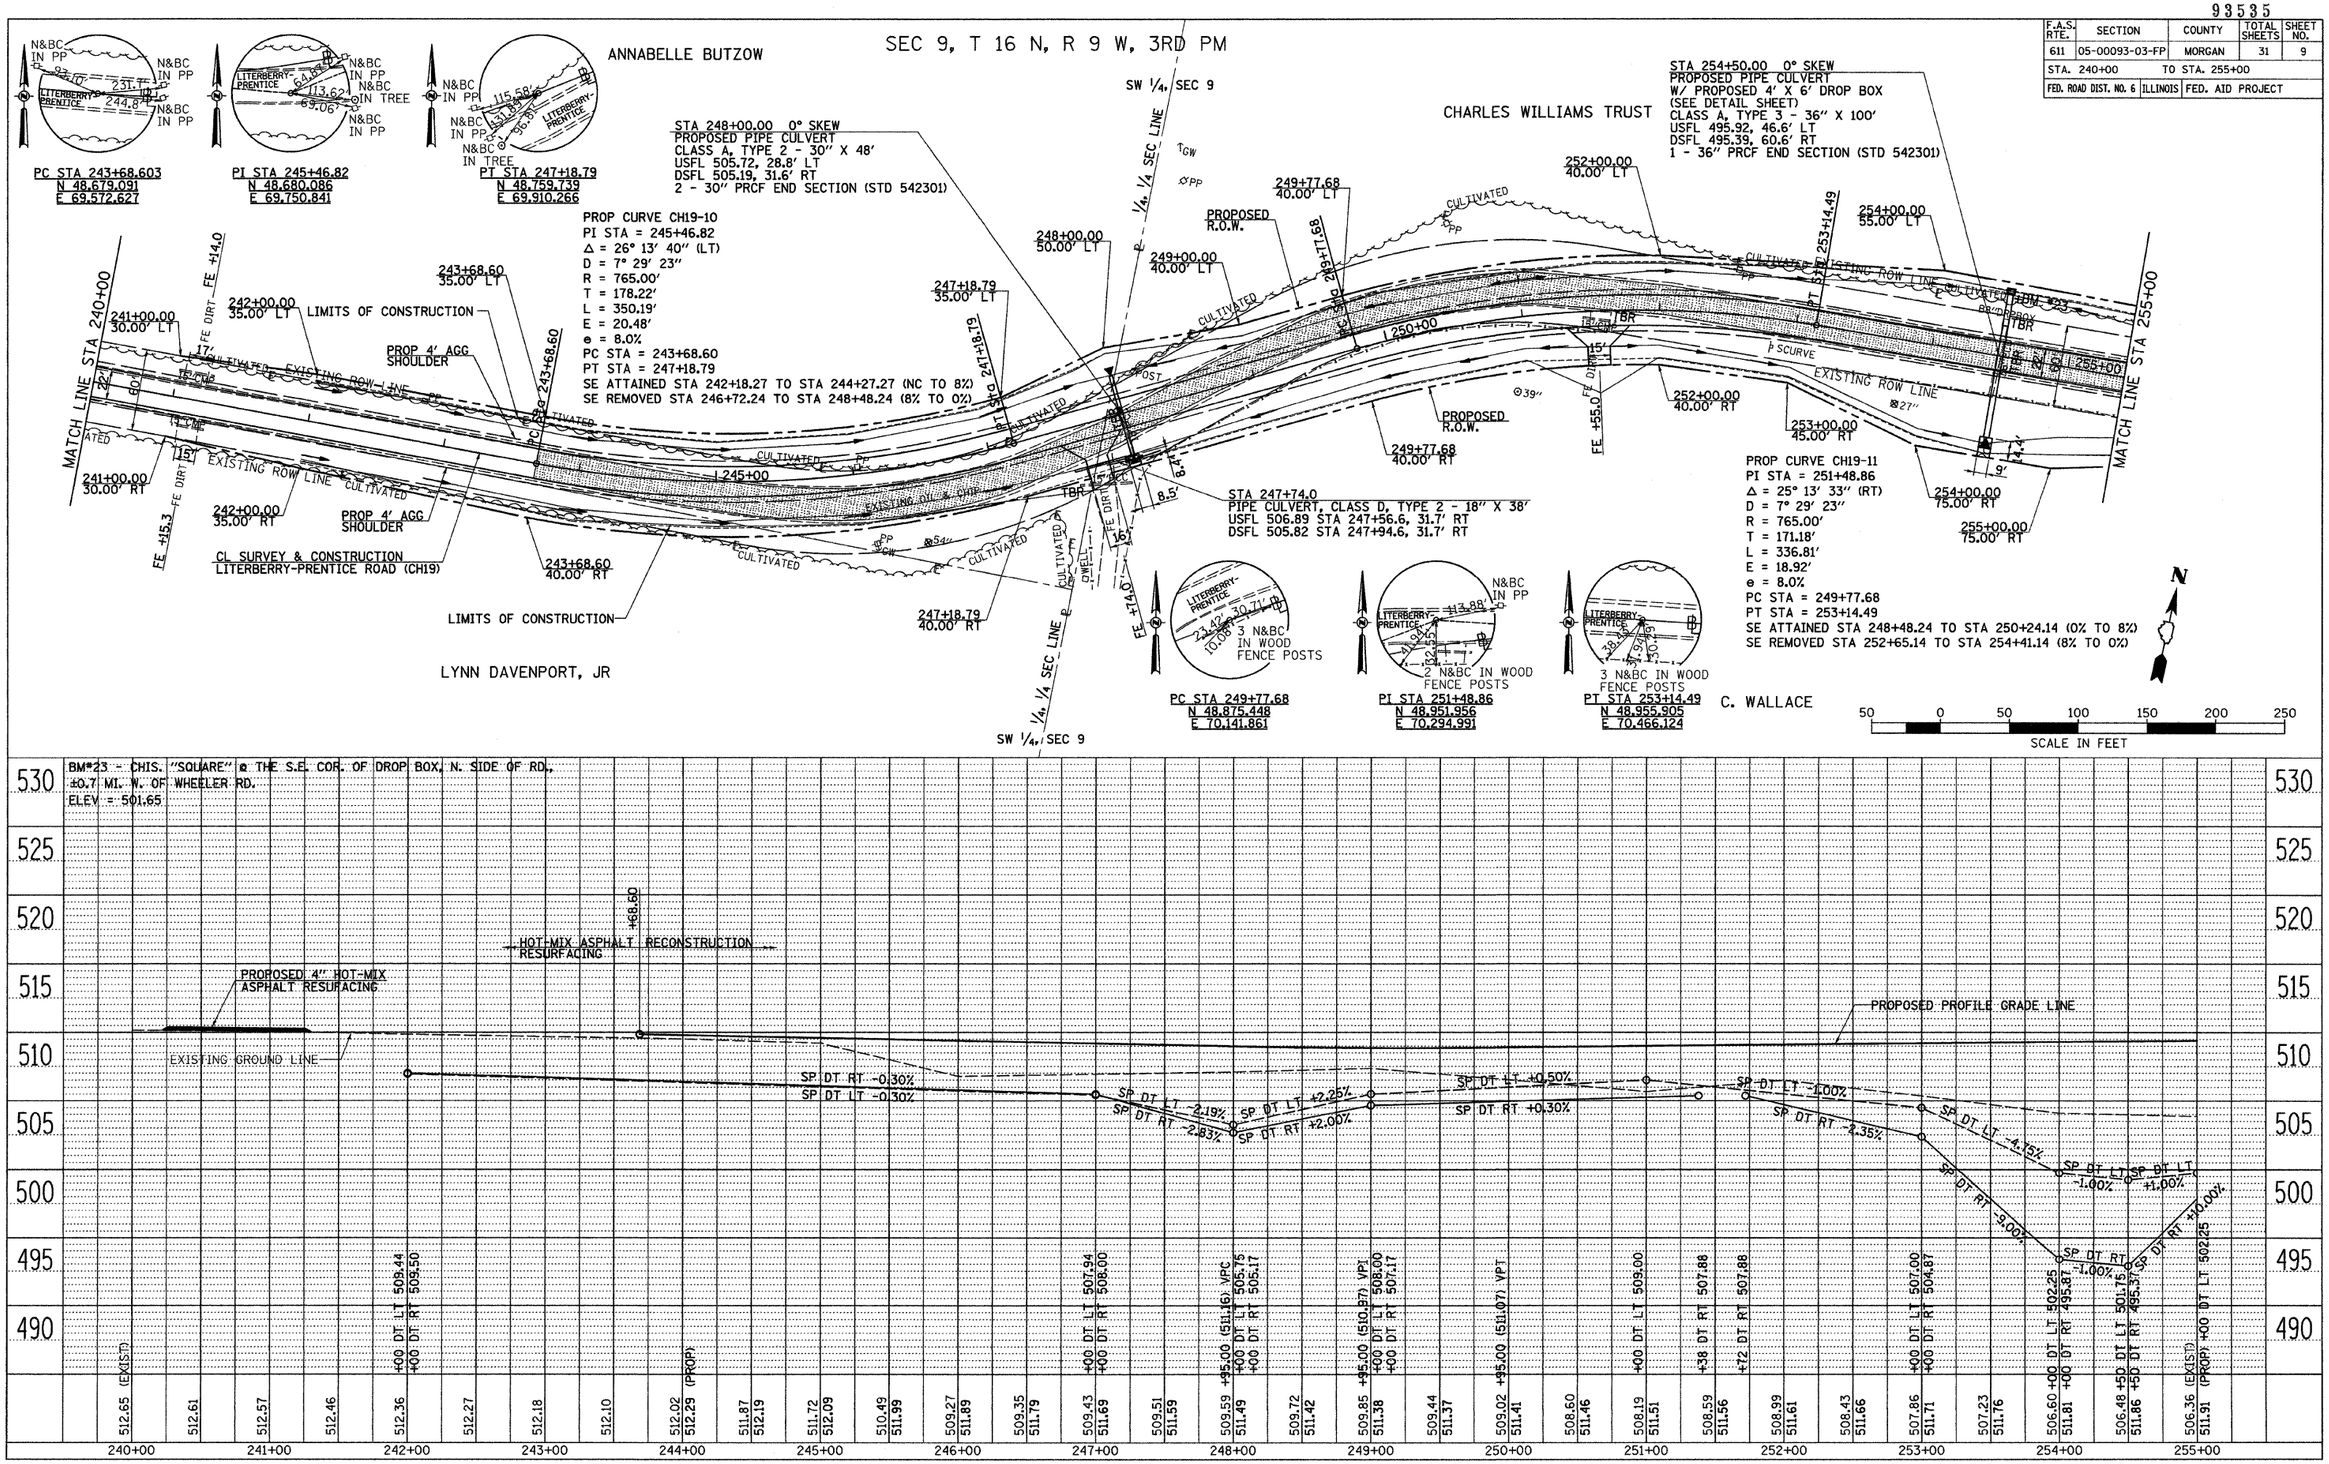

LITERBERRY-PRENTICE ROAD (CH 19), PLAN AND PROFILES, STA 240+00 TO STA 255+00

93535