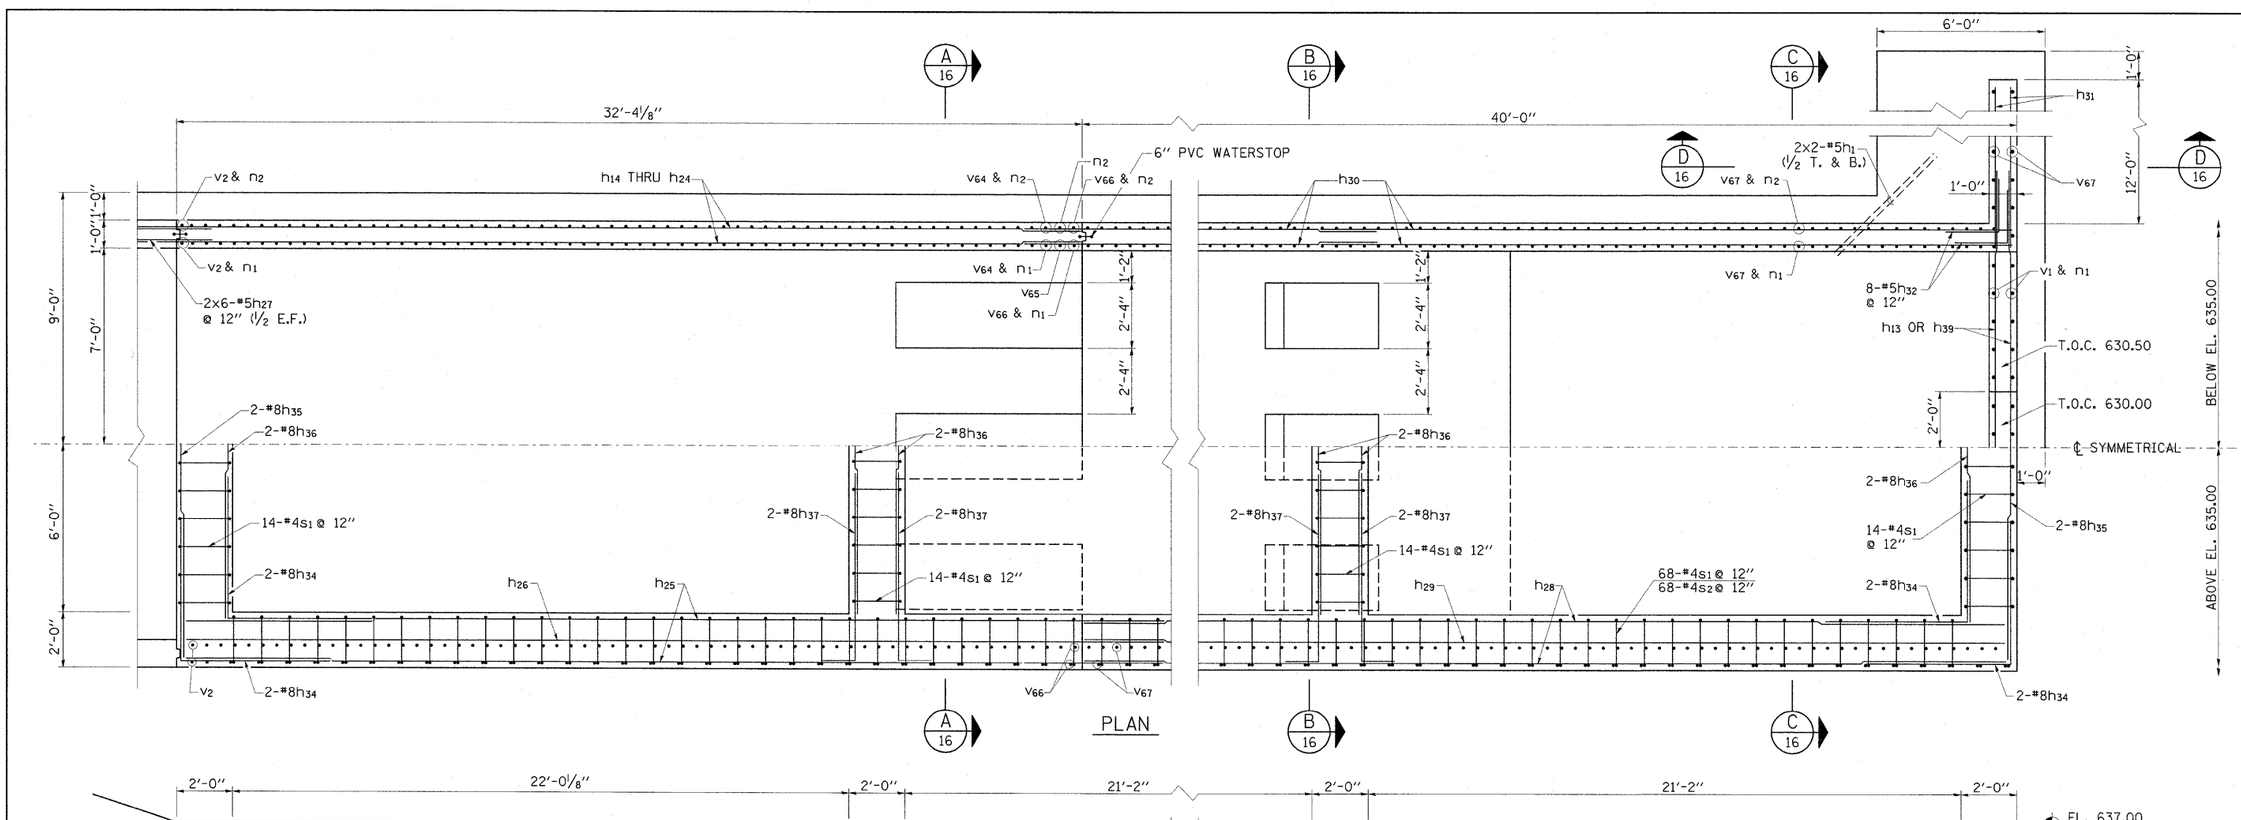

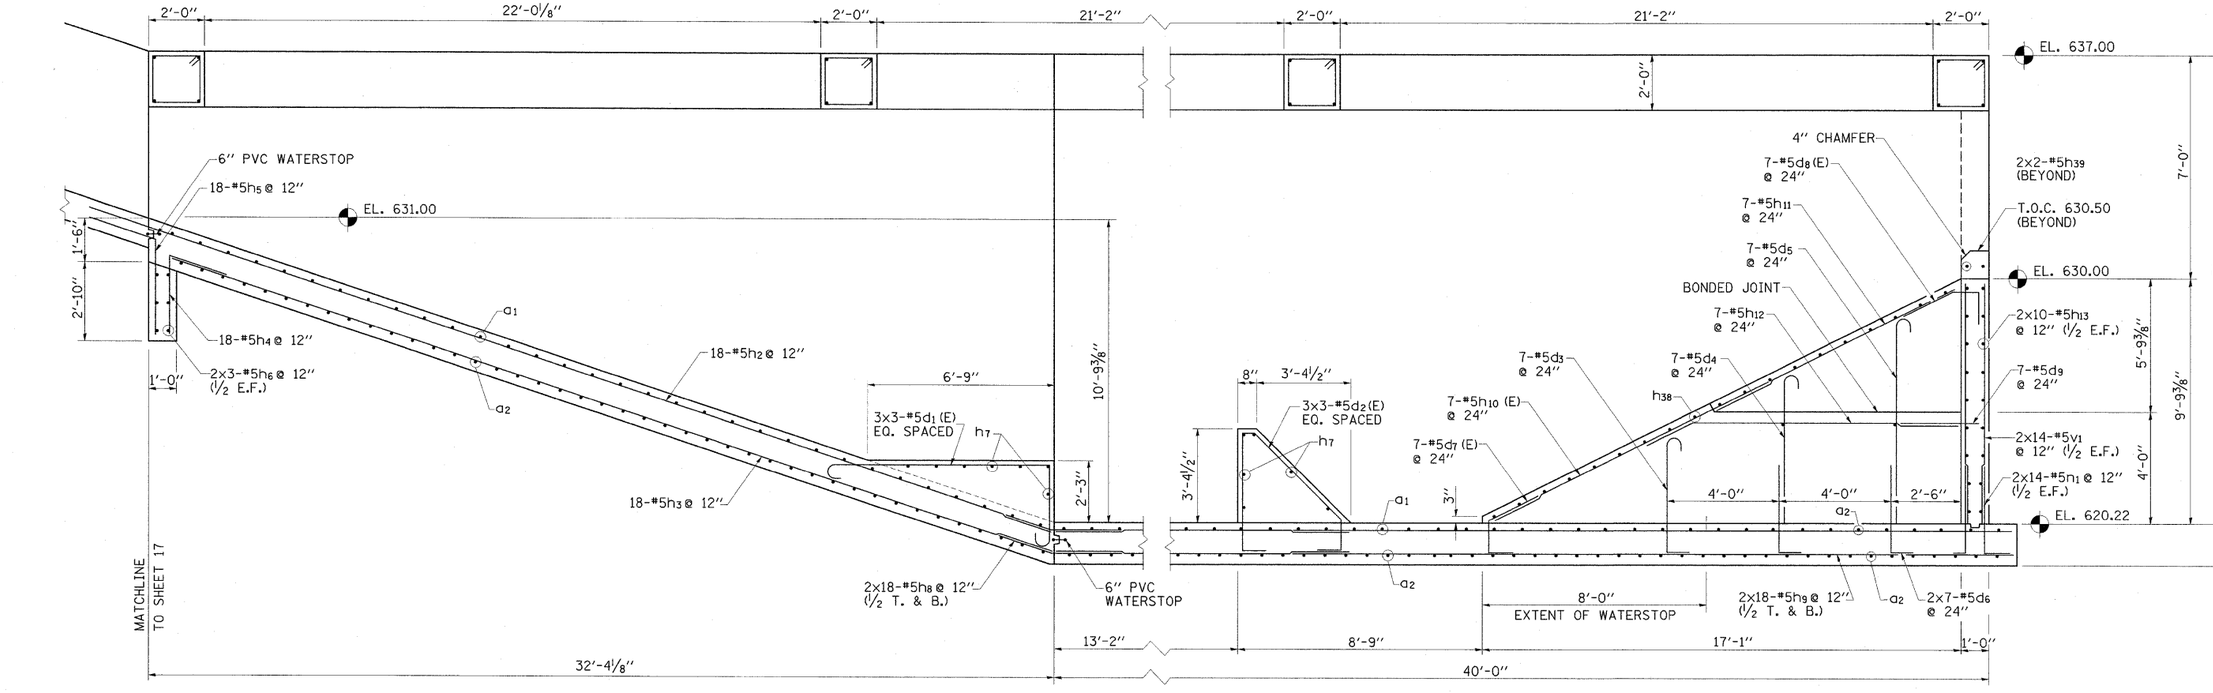

SECTION

FILE NAME = ...\Pr_Spwy_Stillbasin_PS&Dtls.dgn	USER NAME = Kristin Timmons	DESIGNED - JJF	REVISED -
		DRAWN - GLD	REVISED -
	PLOT SCALE = 2.8656 ' / IN.	CHECKED - KLT/JJF	REVISED -
	PLOT DATE = 3/3/2010	DATE - 3/2/2010	REVISED -

NIEMANVILLE TRAIL
MONTGOMERY COUNTY, ILLINOIS

PROPOSED SPILLWAY STILLING BASIN PLAN & SECTION
F.A.U. ROUTE 8243

SCALE: N/A | SHEET NO. 15 OF 32 SHEETS | STA. | TO STA.

F.A.U. RTE.	SECTION	COUNTY	TOTAL SHEETS	SHEET NO.
8243	09-00134-00-DR	MONTGOMERY	32	15
		CONTRACT NO. 93537		
FED. ROAD DIST. NO. 6	ILLINOIS	FED. AID PROJECT		