Existing Structure: Two Span Concrete Deck on Steel I-Beams with Timber Abutments and Timber Piers. ±120'-0" Bk.-Bk. Abutments, ±21'-0" Out.-Out. Deck, ±0° Skew. Existing Structure No.: 087-3327

Benchmark: 60d Nail & Washer in P.P. S.W. of Bridge Sta. 14+6.50, 17.5' Rt., El. 100.00 (Assumed)

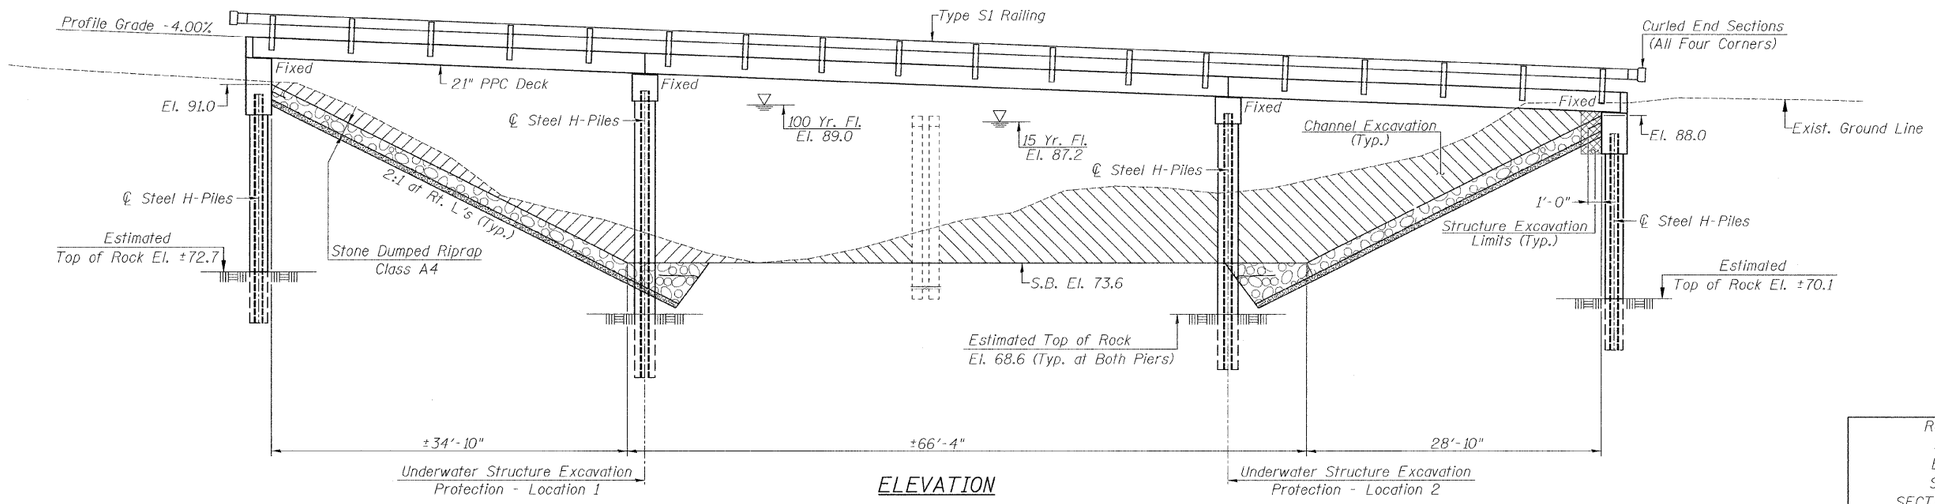

ELEVATION

ROBINSON CREEK
STA. 15+42.50
BUILT 20 BY
SHELBY COUNTY
SECTION 07-18118-00-BR
STR. NO. 087-3567 LOADING HL-93

NAME PLATE
(Standard 515001)

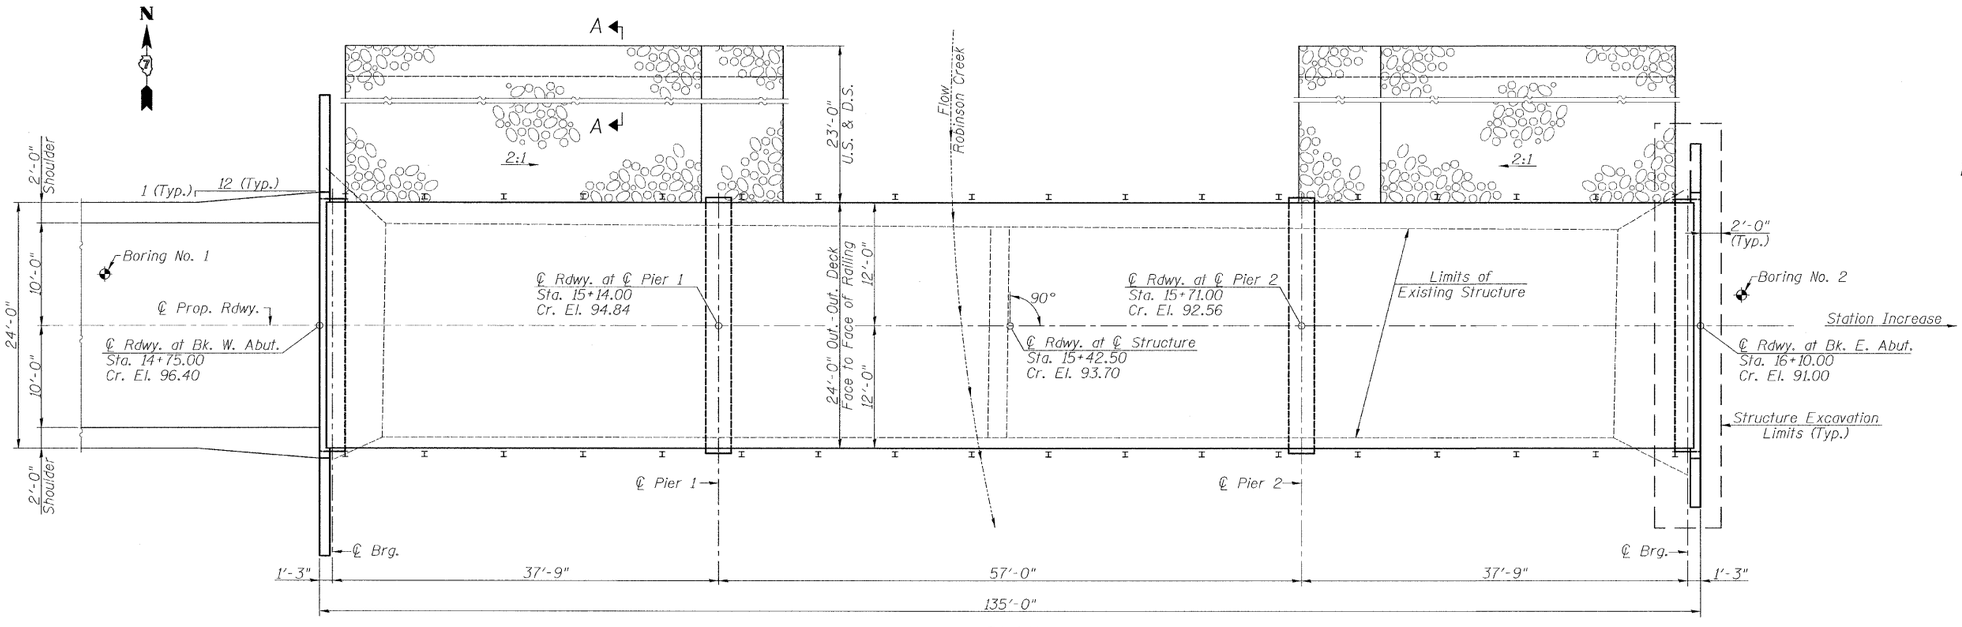

PLAN

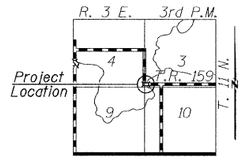

LOCATION SKETCH

FILE NAME =	USER NAME = $USER$	DESIGNED -	REVISED -	Allen Henderson & Associates, Inc. Civil and Structural Engineers Springfield, IL. 62703 Phone: (217)544-8033 IL. Design Firm No. 184-001907	GENERAL PLAN & ELEVATION	T.R. RTE.	SECTION	COUNTY	TOTAL SHEETS	SHEET NO.
		DRAWN -	REVISED -			159	07-18118-00-BR	SHELBY	19	4
	PLOT SCALE = $SCALE$	CHECKED -	REVISED -			S.N. 087-3567		CONTRACT NO. 95626		
	PLOT DATE = $DATE$	DATE -	REVISED -		SCALE:	SHEET NO. 4 OF 19 SHEETS	STA. 12+75.00 TO STA. 18+75.00	FED. ROAD DIST. NO.	ILLINOIS	FED. AID PROJECT

$FILE1$