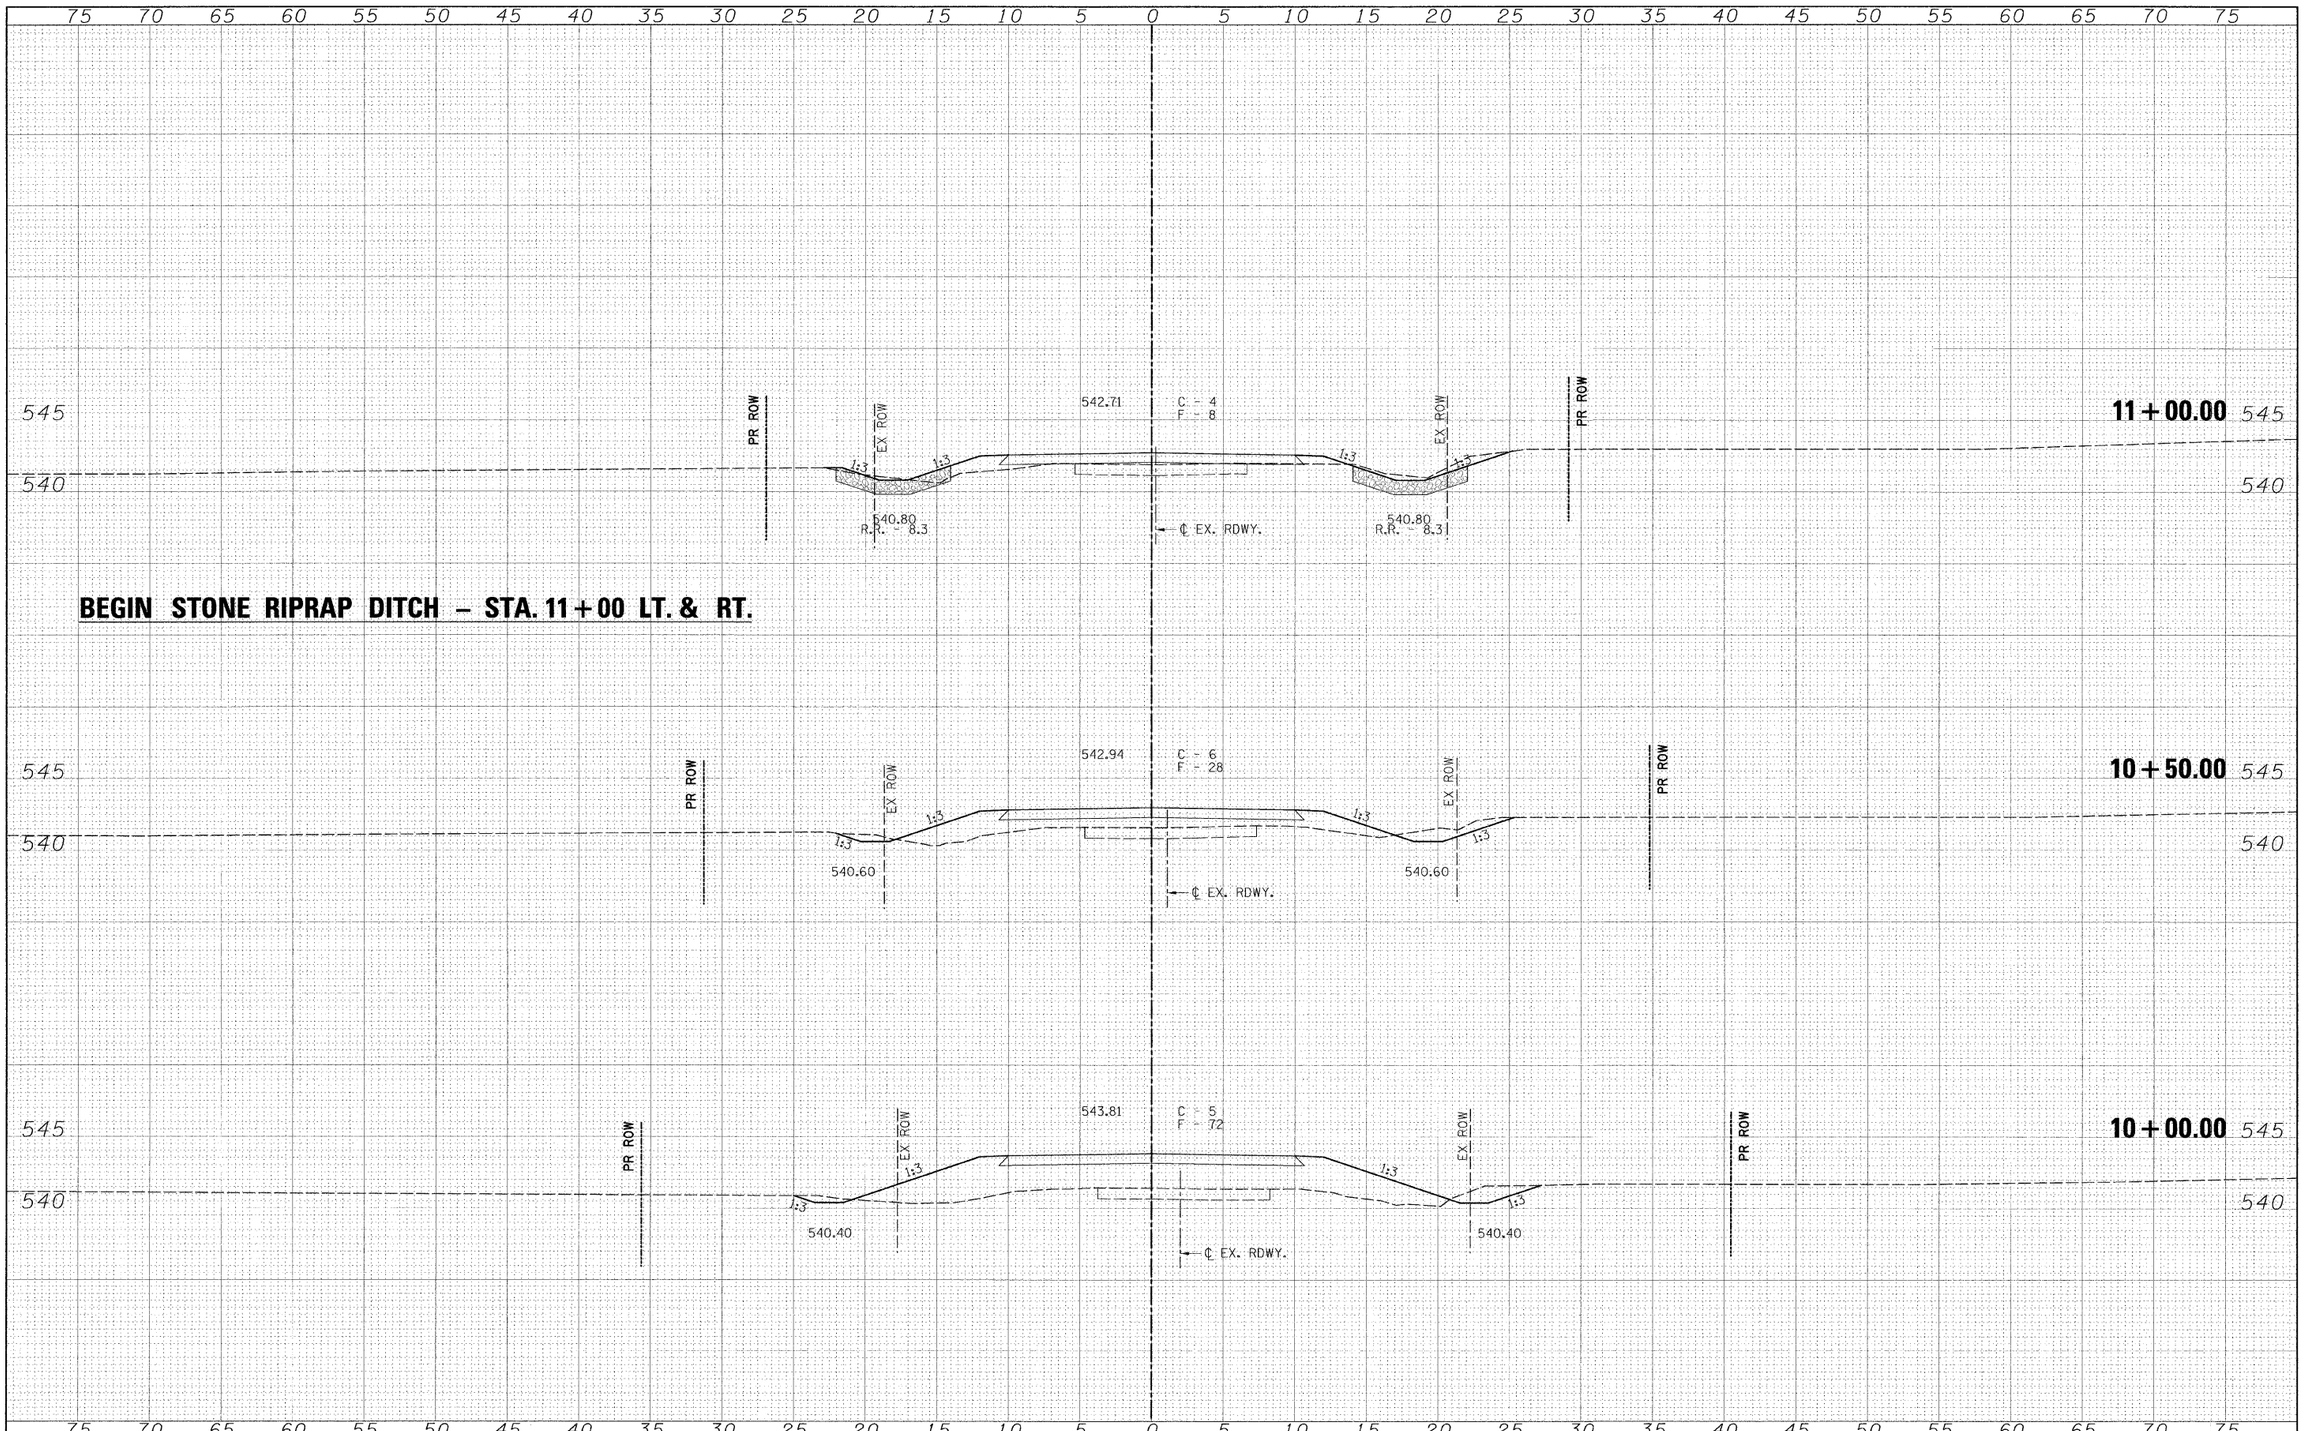

BEGIN STONE RIPRAP DITCH – STA. 11+00 LT. & RT.

FILE NAME = $FILE$	USER NAME = $USER$	DESIGNED -	REVISED -
		DRAWN -	REVISED -
	PLOT SCALE = $SCALE$	CHECKED -	REVISED -
	PLOT DATE = $DATE$	DATE -	REVISED -

Allen Henderson & Associates, Inc.
Civil and Structural Engineers Springfield, IL.
62703 Phone: (217)544-8033 IL. Design Firm
No. 184-001907

CROSS SECTIONS

SCALE: 1" = 5' | SHEET NO. 20 OF 21 SHEETS | STA. 10+00.00 | TO STA. 11+50.00

T.R. RTE.	SECTION	COUNTY	TOTAL SHEETS	SHEET NO.
140	09-05118-00-BR	SHELBY	21	20
STR. NO. 087-3571		CONTRACT NO. 95628		
FED. ROAD DIST. NO.	ILLINOIS	FED. AID PROJECT		