N

CONSTRUCTION WARNING SIGNS

NOTE: ALL CONSTRUCTION WARNING SIGNS WILL SAY "ROAD CONSTRUCTION AHEAD" (AS SHOWN BELOW)

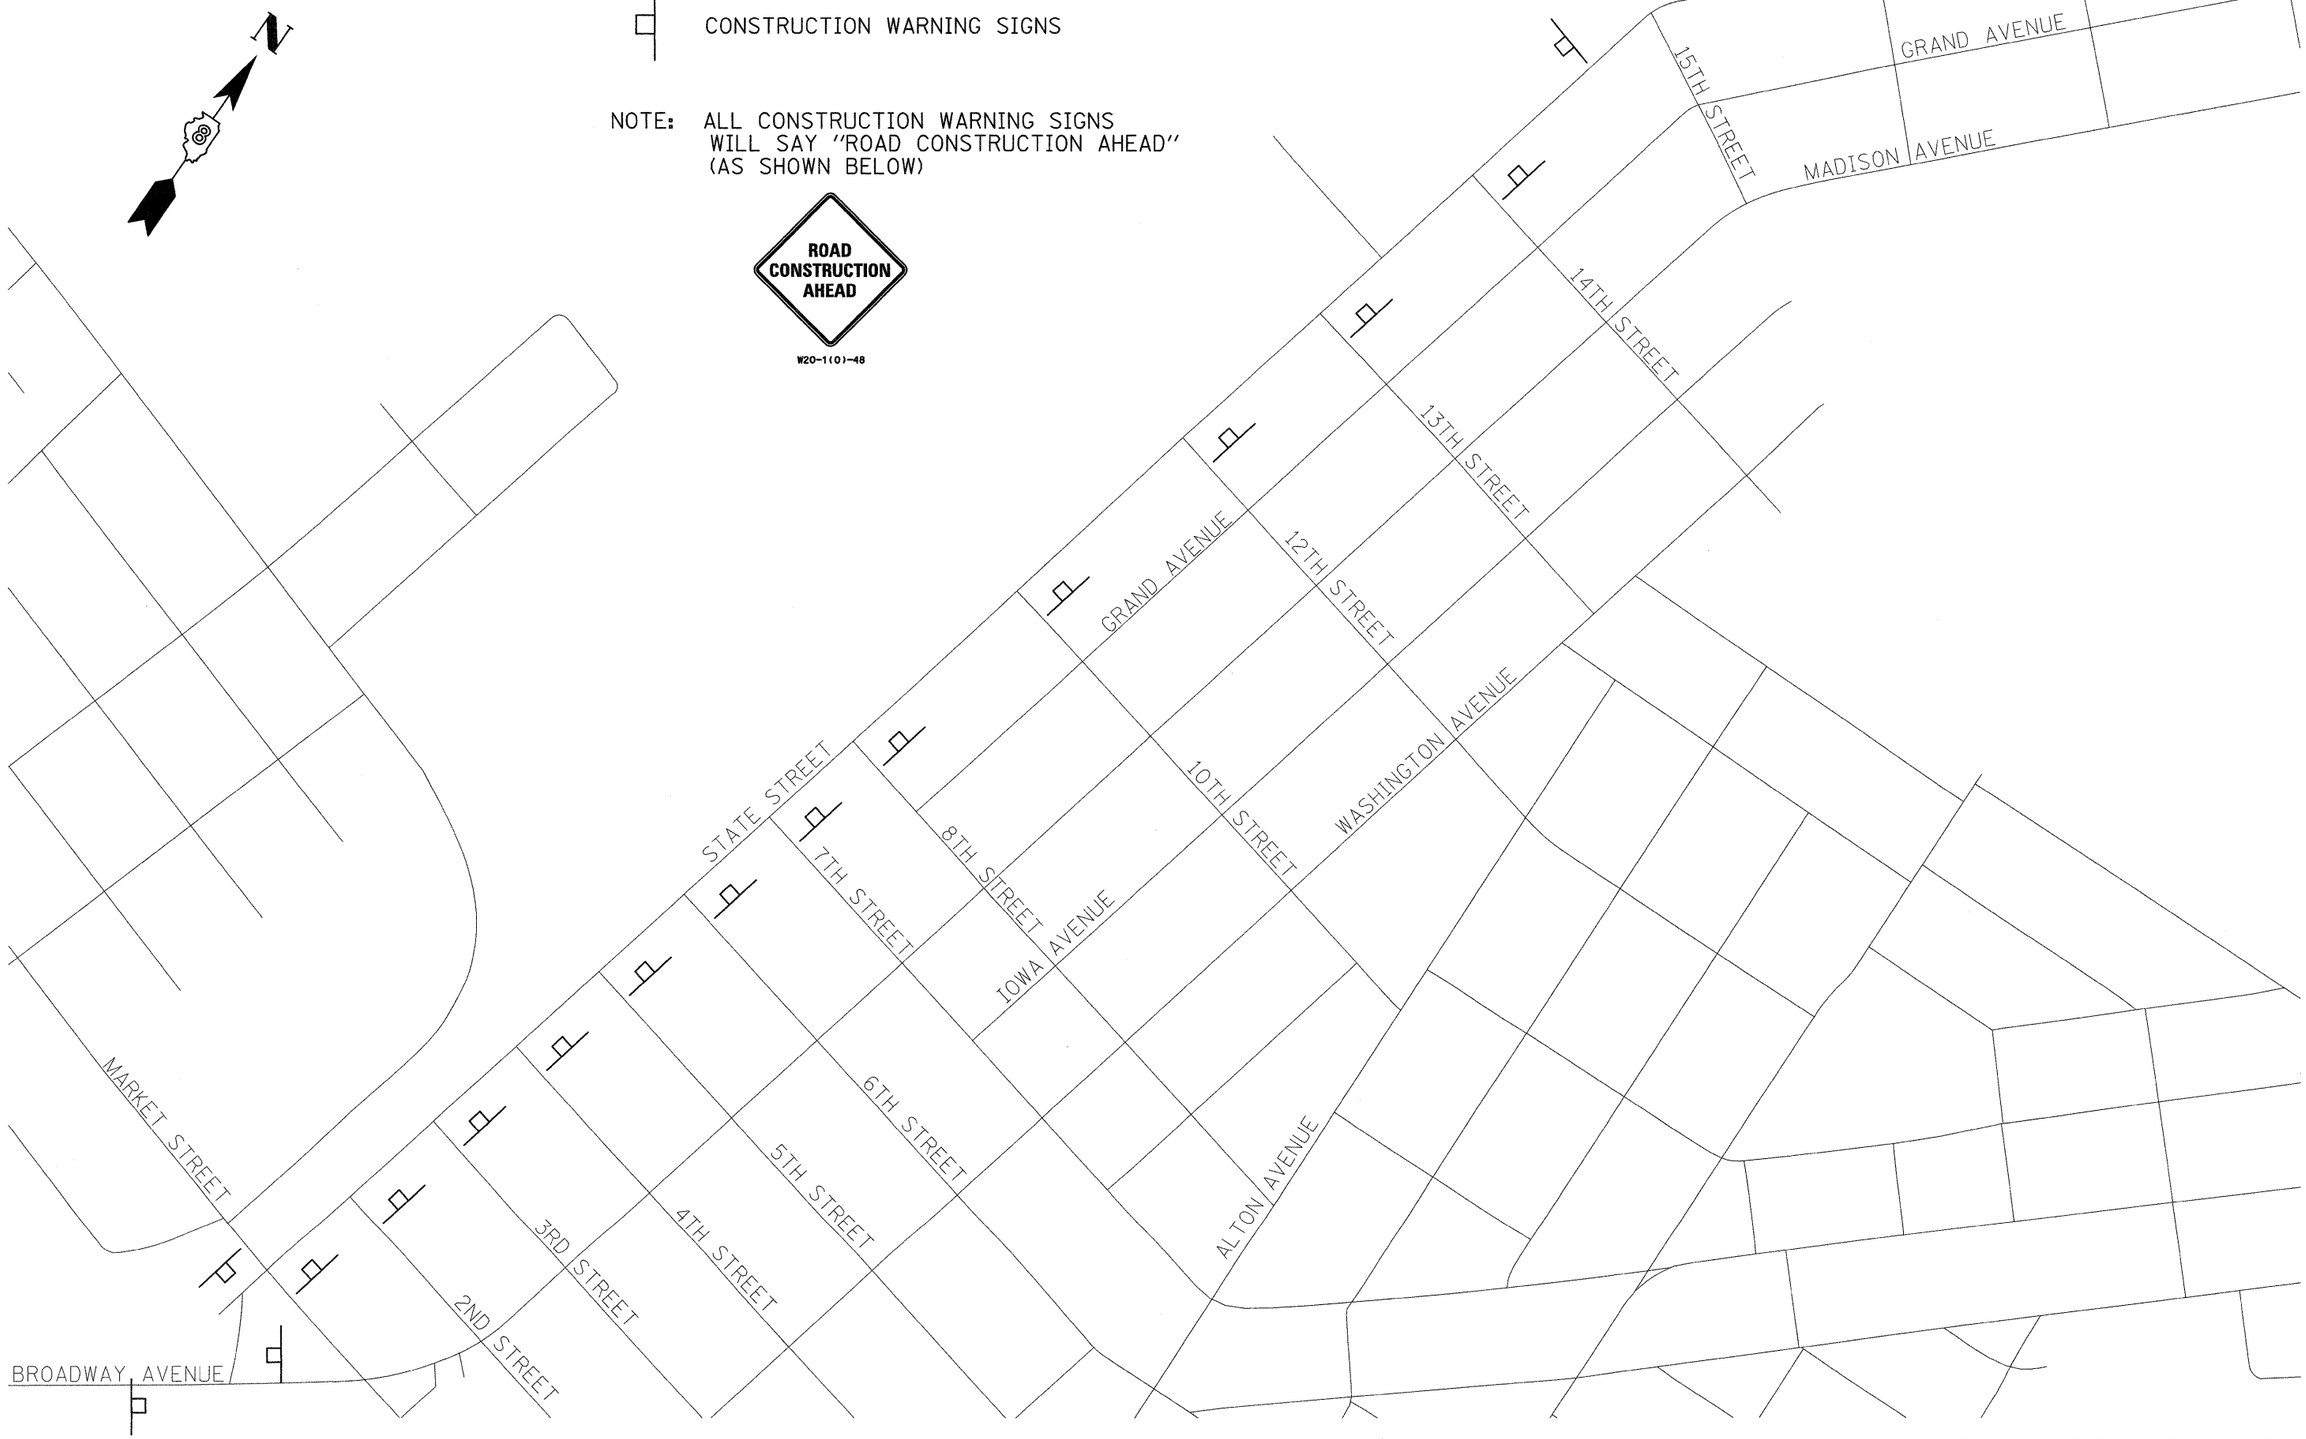

FILE NAME = $FILEL$	USER NAME = ramesh	DESIGNED - BFK	REVISED -
		DRAWN - JDH	REVISED -
	PLOT SCALE = $SCALE$	CHECKED - BFK	REVISED -
	PLOT DATE = 4/8/2010	DATE - 4/22/09	REVISED -

CITY OF MADISON
STATE STREET

ADVANCED WARNING

SCALE: N.T.S. | SHEET NO. OF SHEETS | STA. | TO STA.

F.A.U. RTE.	SECTION	COUNTY	TOTAL SHEETS	SHEET NO.
9096	05-00021-02-RS	MADISON	37	26
		CONTRACT NO. 97441		
FED. ROAD DIST. NO.	ILLINOIS	FED. AID PROJECT		