CONTRACT NO. 98823

F.A. RTE.	SECTION	COUNTY	TOTAL SHEETS	SHEET NO.
*	**	***	304	80

STA. TO STA.

FED. ROAD DIST. NO. | ILLINOIS | FED. AID PROJECT

* FAU 9481, FAS 2887 (IL 37)
** (12,12X),RS-3;12B-1,12B1-1
*** FRANKLIN AND WILLIAMSON

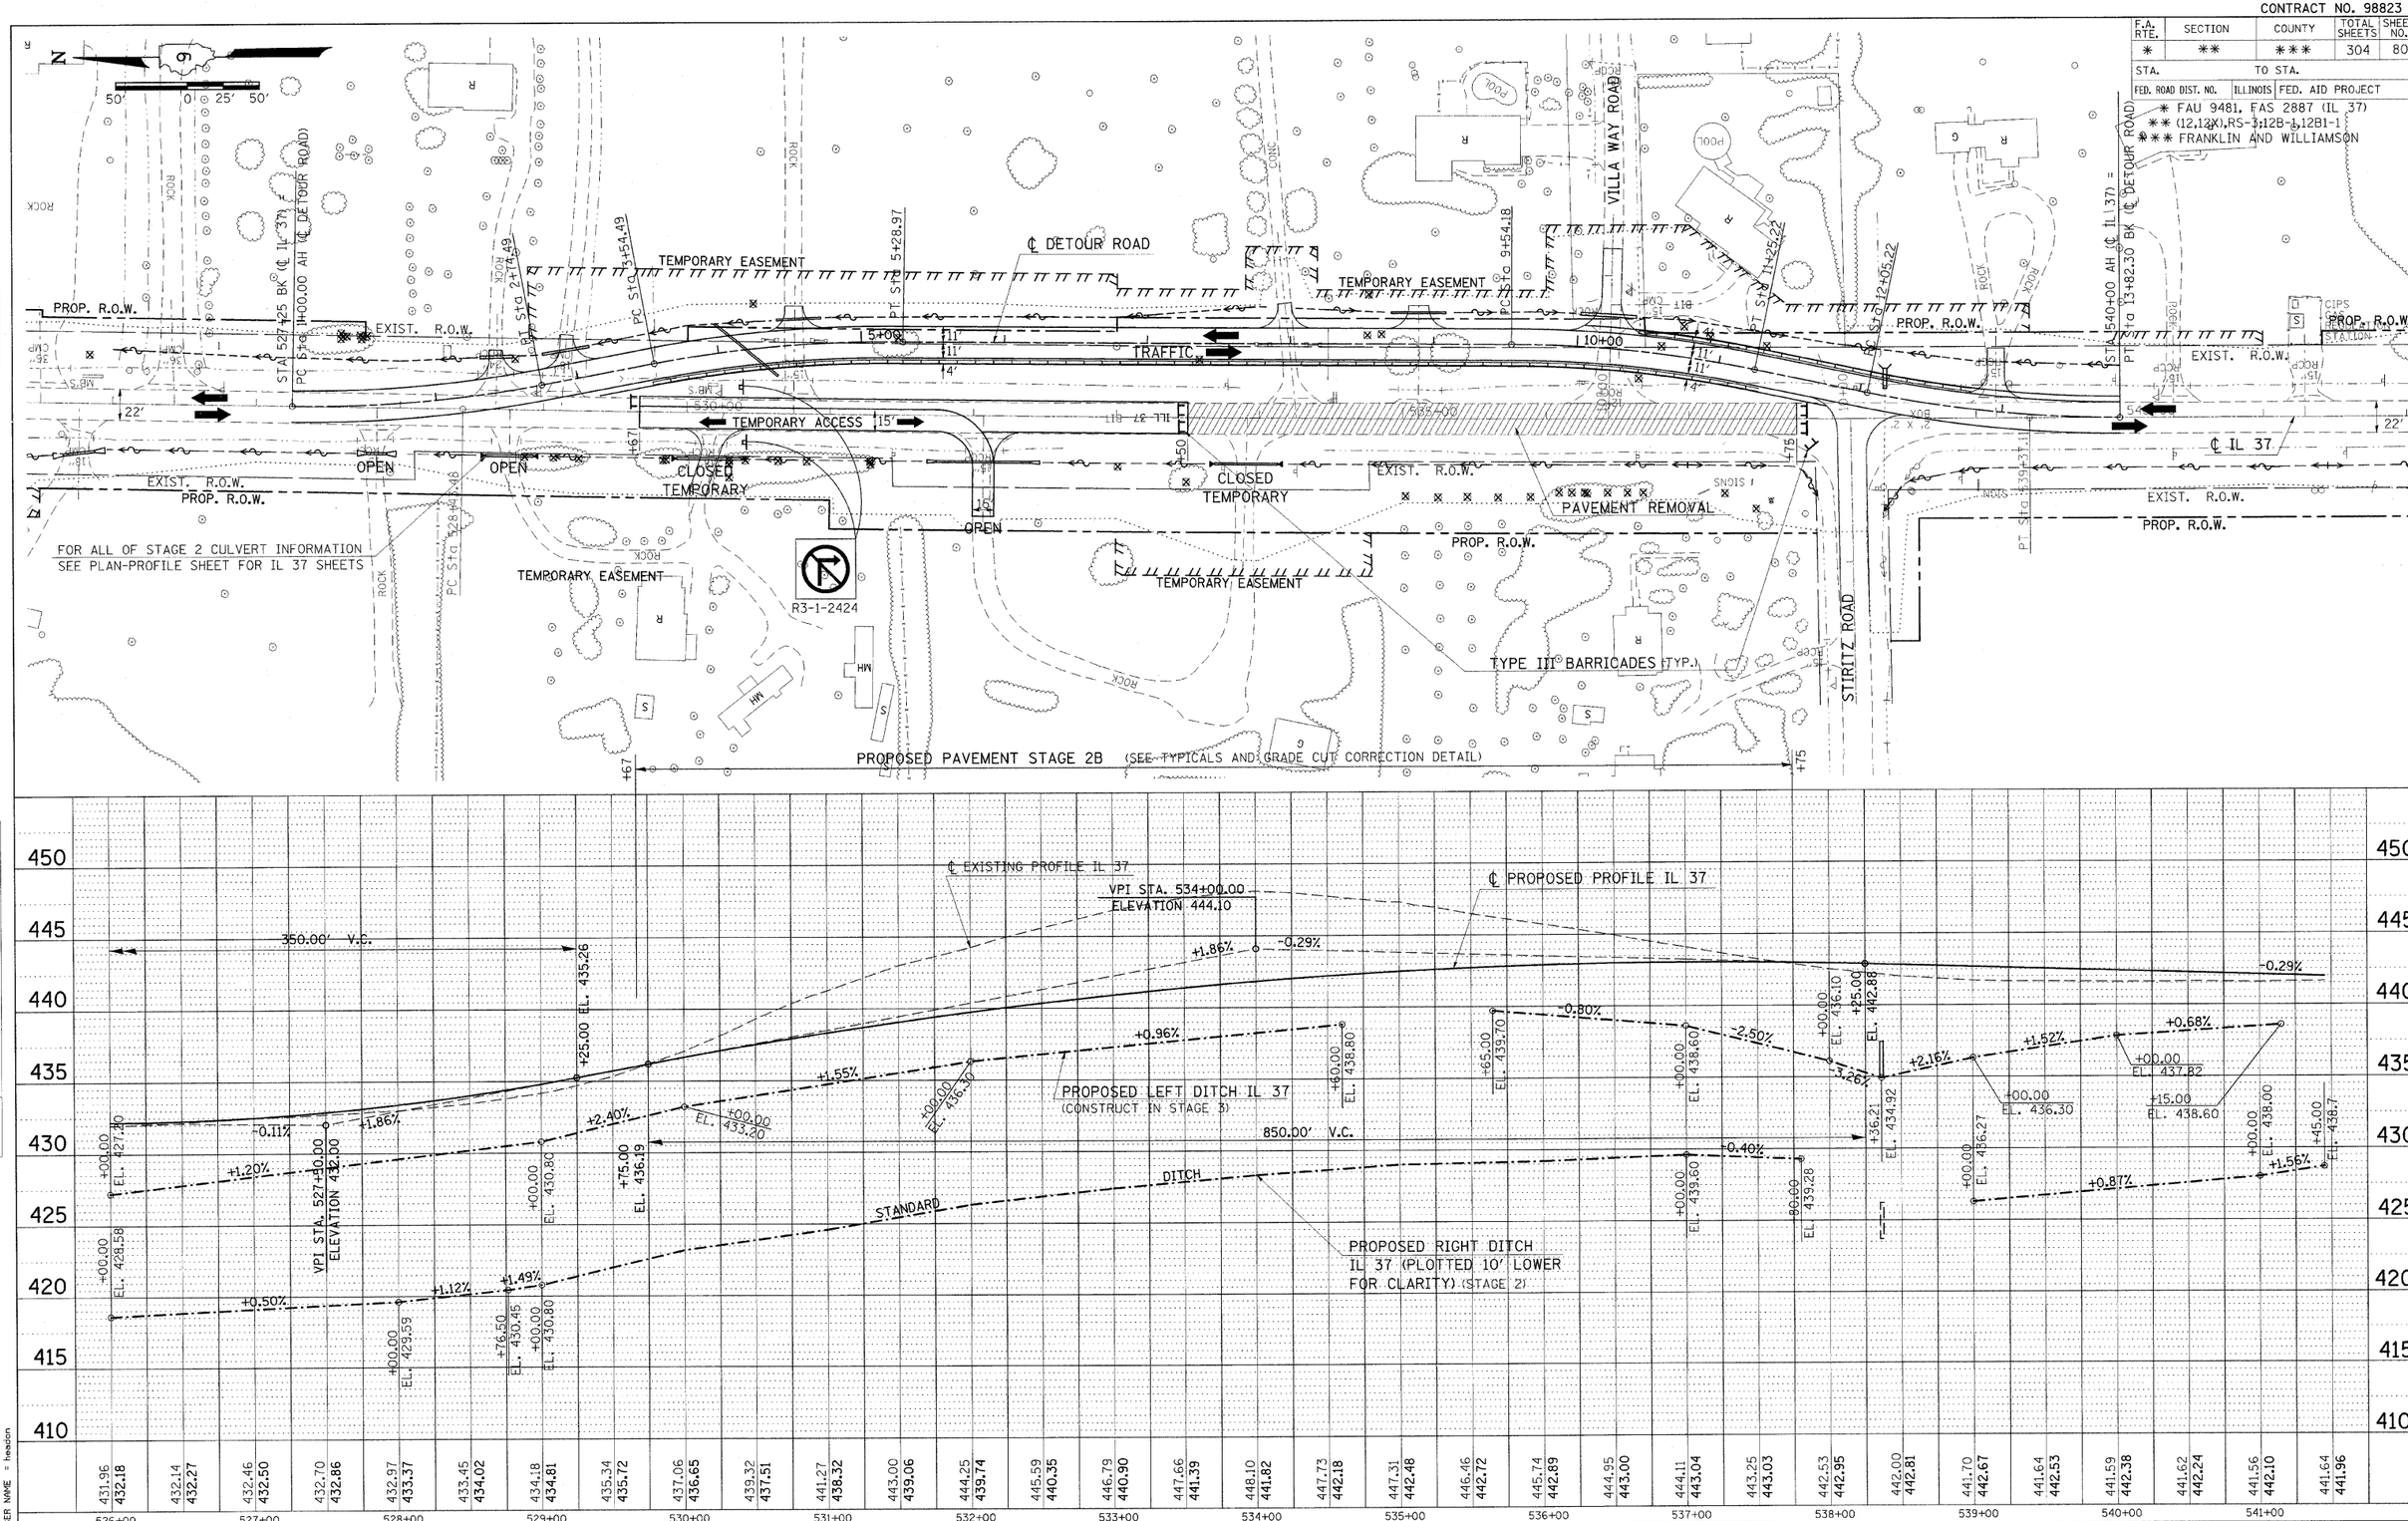

STA 526+00 TO STA 540+00 (IL 37) FOR DETOUR ROAD NO. 1 – STAGE 2B