CONTRACT NO. 98823

F.A. RTE.	SECTION	COUNTY	TOTAL SHEETS	SHEET NO.
*	**	***	304	81
STA.	TO STA.			
FED. ROAD DIST. NO.	ILLINOIS	FED. AID PROJECT		

* FAU 9481, FAS 2887 (IL 37)
** (12,12X),RS-3;12B-1,12B1-1
*** FRANKLIN AND WILLIAMSON

PROPOSED DITCHES LEFT IL 37, SEE PLAN-PROFILE SHEETS FOR CULVERTS AND NOTES

FOR STAGE 1 CULVERT INFORMATION SEE PLAN-PROFILE SHEETS FOR IL 37

44' LT. STA. 529+12.2 (℄ IL 37) PIPE CULVERT REMOVAL

67' LT. STA. 530+74 (℄ IL 37) PIPE CULVERT REMOVAL

39' LT. STA. 528+66.6 (℄ IL 37) PIPE CULVERT REMOVAL

PAVEMENT REMOVAL

75' LT. STA. 535+11 (℄ IL 37) PIPE CULVERT REMOVAL

74' LT. STA. 536+43.64 (℄ IL 37) PIPE CULVERT REMOVAL

STA 527+25 BK (℄ IL 37) = STA 1+00.00 AH (℄ DETOUR ROAD)

STA 540+00 AH (℄ IL 37) = STA 13+82.30 BK (℄ DETOUR ROAD)

℄ DETOUR ROAD

VILLA WAY ROAD

TEMPORARY EASEMENT

SAW FULL DEPTH

PROP. R.O.W.

EXIST. R.O.W.

FOR CULVERT INFORMATION, SEE PLAN-PROFILE SHEET FOR IL 37

CIPS GAS REGULATION STATION

STA: 4+19 45° SKEW (℄ DETOUR ROAD) PIPE CULVERT REMOVAL

STIRITZ ROAD

℄ IL 37

FOR TREE REMOVAL, SEE PLAN-PROFILE AND SCHEDULES

N

50' 0 25' 50'

PLAN — SURVEYED, PLOTTED, ALIGNMENT CHECKED, PLAN DRAWN, CADD FILE NAME, NOTE BOOK, NO., DATE, BY

PROFILE — SURVEYED, PLOTTED, GRADES CHECKED, PROFILE DRAWN, STRUCTURE NO(S)/ITM'S CHKD, NOTE BOOK, NO., DATE, BY

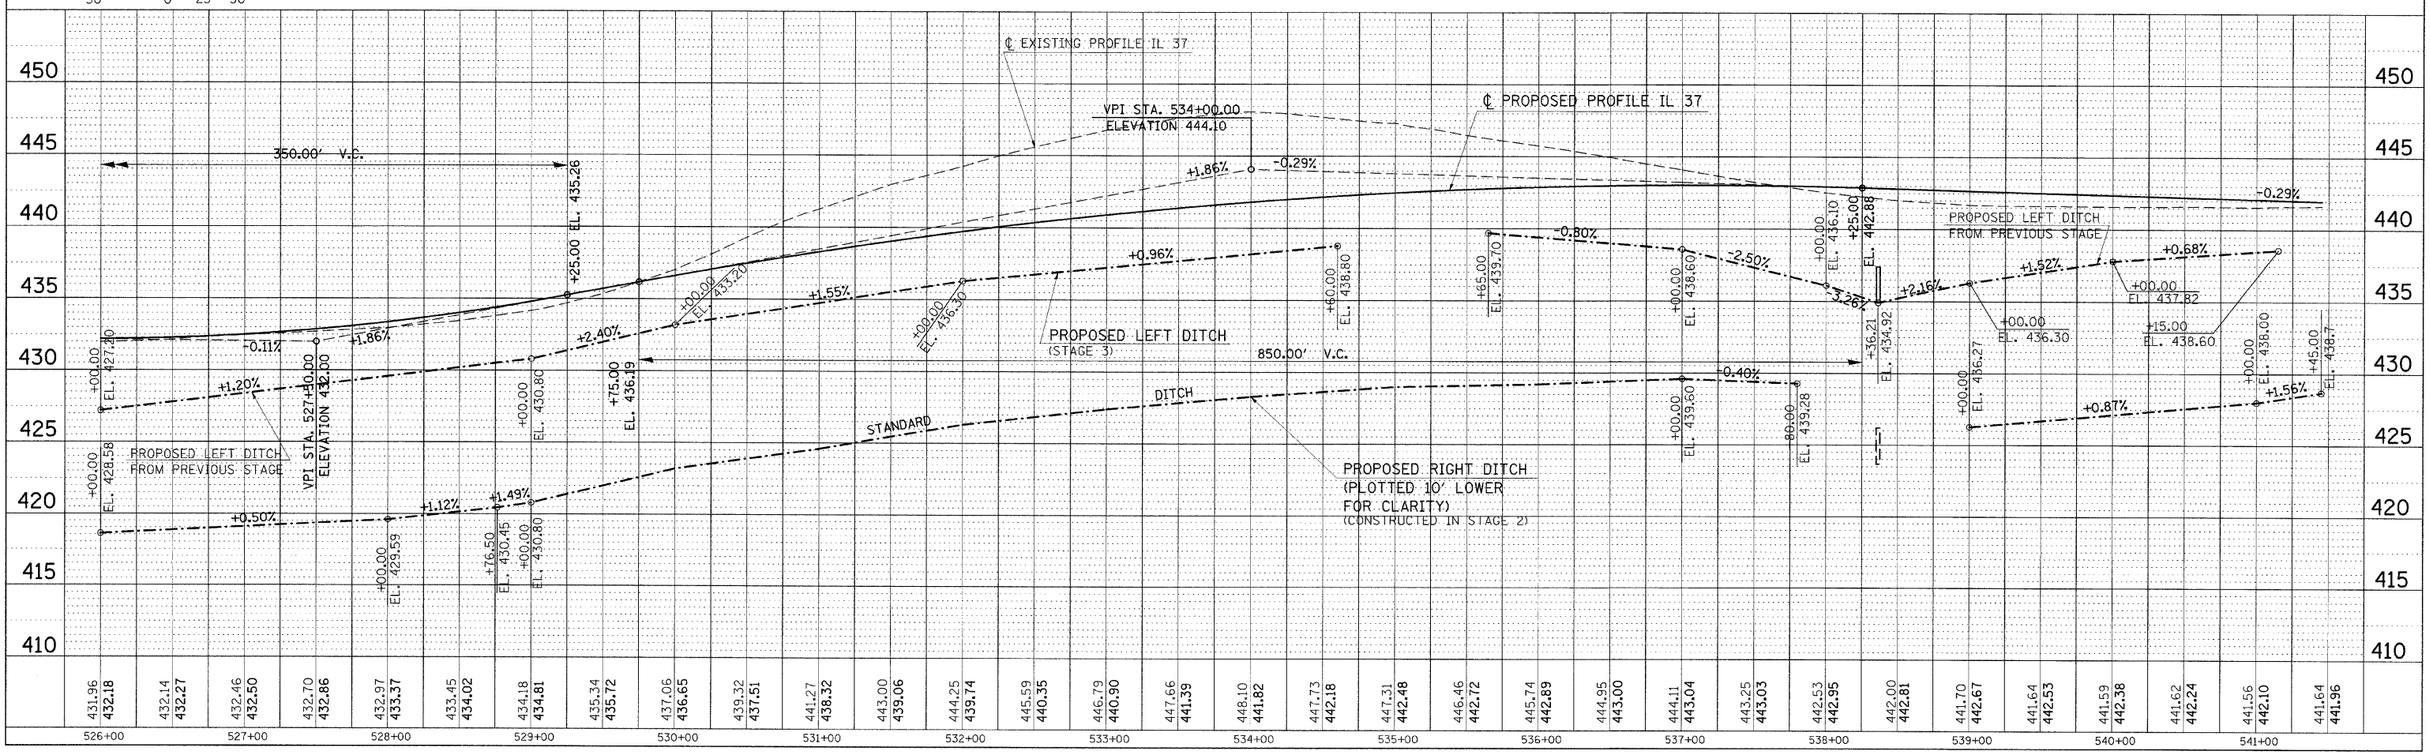

PLOT DATE = 2/11/2010
FILE NAME = c:\projects\PWIDOT\IE\NDGN\dms43658\d*9814083p7.dgn
PLOT SCALE = 50.0000 ' / IN.
USER NAME = brendon

STA 526+00 TO STA 540+00 (IL 37) FOR DETOUR ROAD NO. 1 – STAGE 3