CONTRACT NO. 98823

* FAU 9481, FAS 2887 (IL 37)
** (12,12X),RS-3;12B-1,12B1-1
*** FRANKLIN AND WILLIAMSON

F.A. RTE.	SECTION	COUNTY	TOTAL SHEETS	SHEET NO.
*	**	***	304	86
STA.		TO STA.		
FED. ROAD DIST. NO.	ILLINOIS	FED. AID PROJECT		

NOTE:
SEE TYPICAL SECTIONS FOR FULL PAY ITEMS

PLAN
SURVEYED
PLOTTED
ALIGNMENT CHECKED
GRADES CHECKED
CADD FILE NAME
NOTE BOOK
NO.
BY
DATE

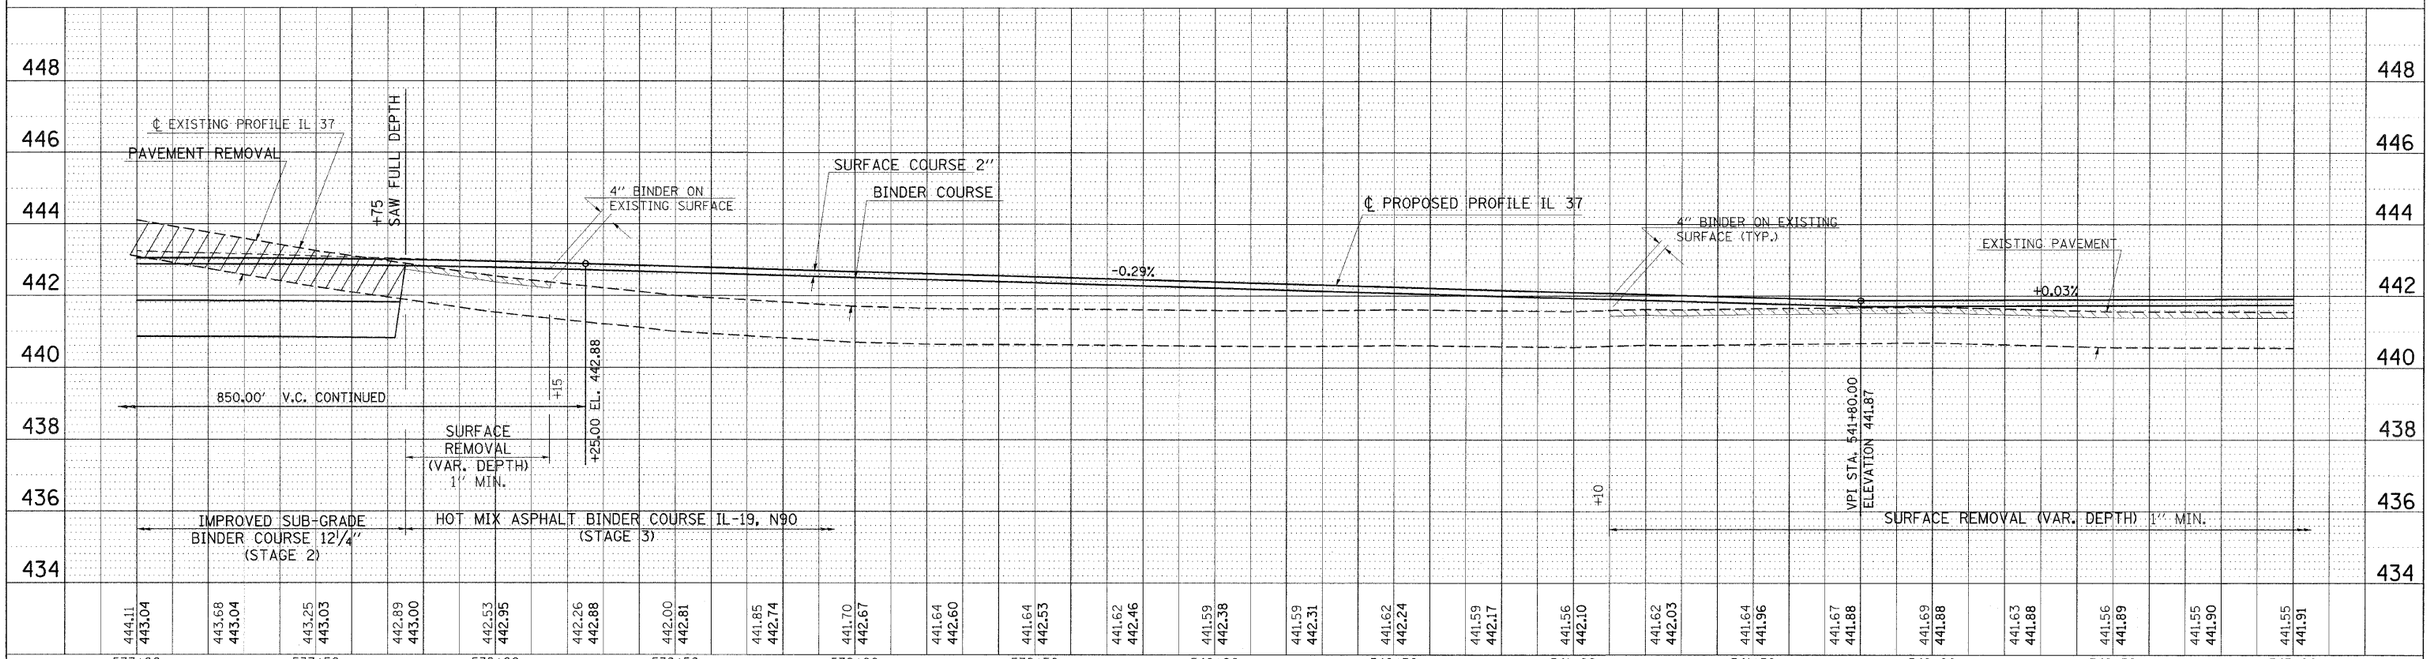

PROFILE
SURVEYED
PLOTTED
GRADES CHECKED
CADD FILE NAME
NOTE BOOK
NO.
BY
DATE

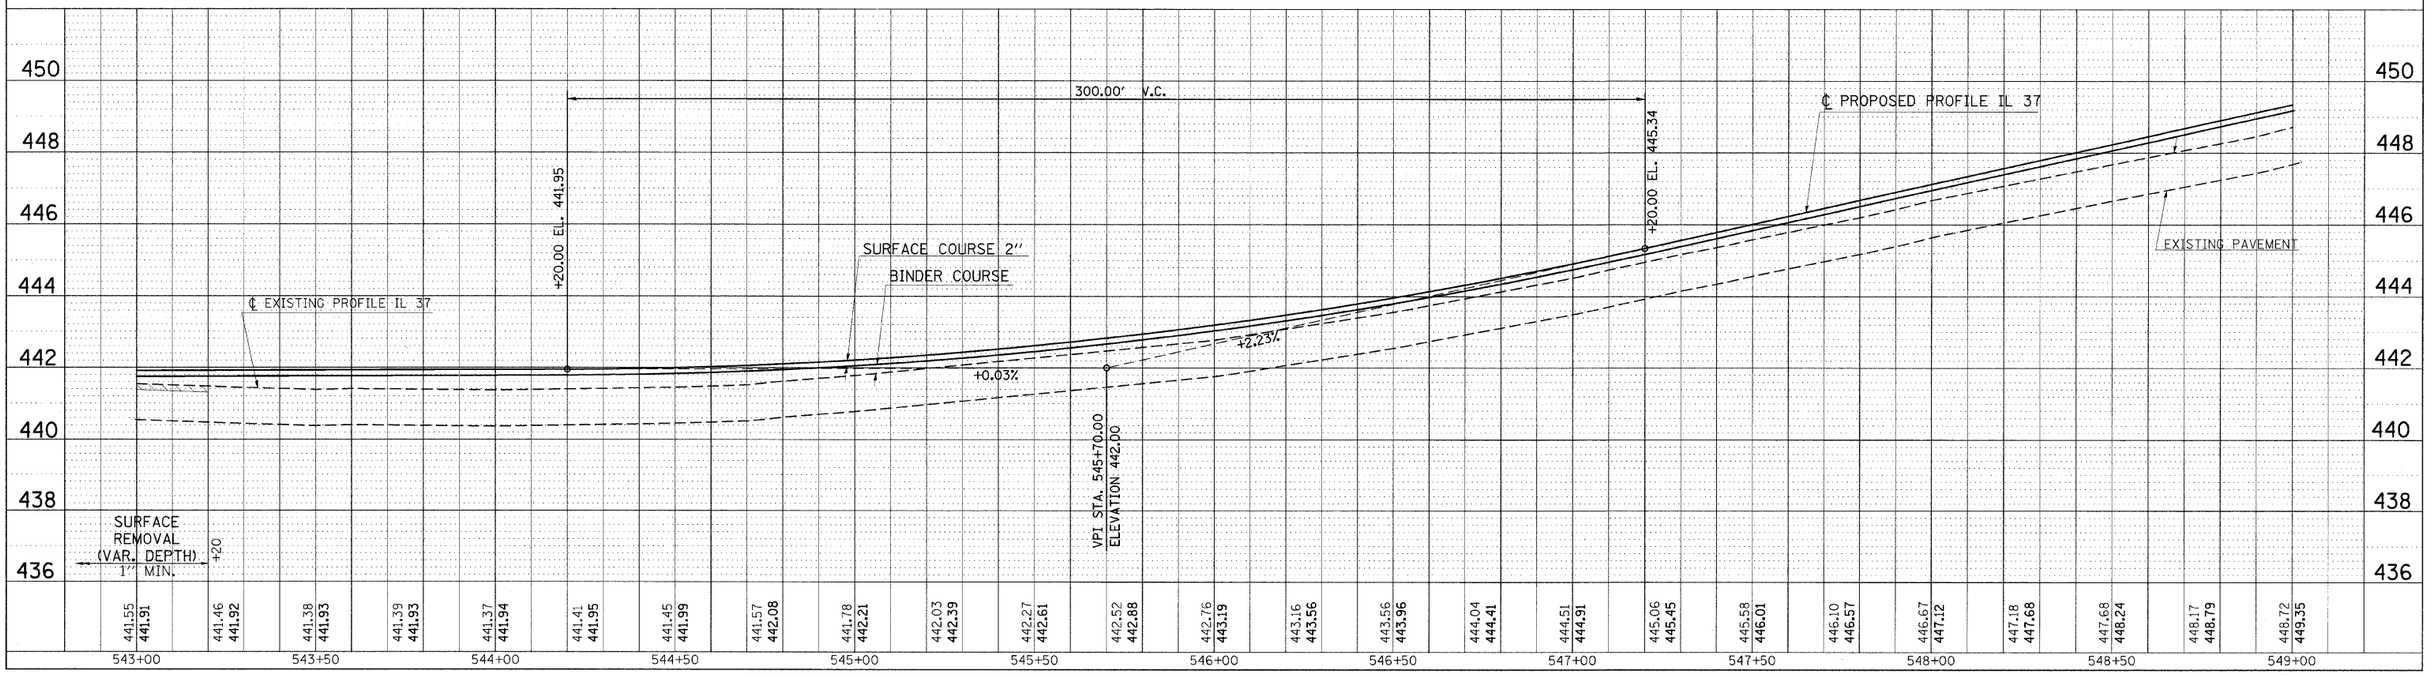

PLOT DATE = 12/7/2009
FILE NAME = s:\pw_work\pwidot\vhead0n\dms43658\v9048083p6.dgn
PLOT SCALE = 20.0000 ' / IN.
USER NAME = headon

GRADE CUT PROFILE DETAIL
STA. 537+00 TO STA. 549+00