CONTRACT NO. 98823

* FAU 9481, FAS 2887 (IL 37)
** (12,12X),RS-3;12B-1,12B1-1
*** FRANKLIN AND WILLIAMSON

F.A. RTE.	SECTION	COUNTY	TOTAL SHEETS	SHEET NO.
*	**	***	304	88
STA.	TO STA.			
FED. ROAD DIST. NO.	ILLINOIS	FED. AID PROJECT		

NOTE:
SEE TYPICAL SECTIONS FOR FULL PAY ITEMS

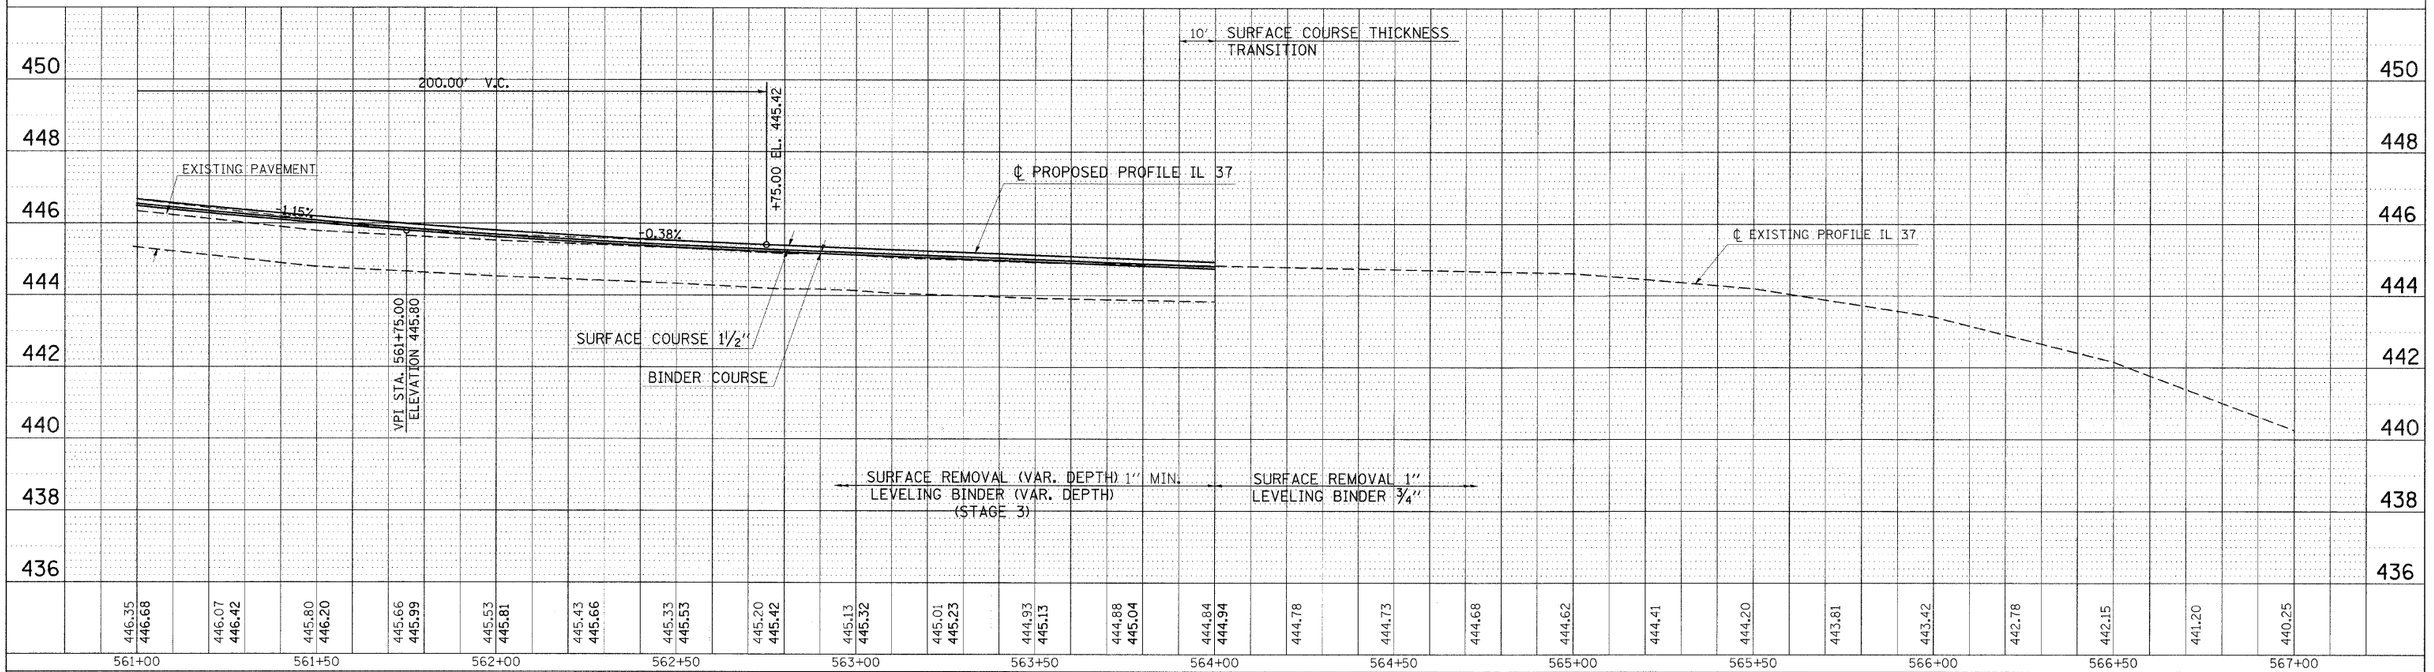

PLAN | SURVEYED | DATE | BY
NOTE BOOK | ALIGNMENT CHECKED | | |
NO. | GRADES CHECKED | | |
CADD FILE NAME | PLANS PREPARED | | |
| STRUCTURE NO(S)/ITMS CHKD | | |

PROFILE | SURVEYED | DATE | BY
NOTE BOOK | GRADES CHECKED | | |
NO. | ALIGNMENT CHECKED | | |
| STRUCTURE NO(S)/ITMS CHKD | | |

PLOT DATE = 12/7/2009
FILE NAME = c:\projects\PWIDOT\IVE40CN\dgn\136582\sh90408p6.dgn
PLOT SCALE = 20.0000 ' / IN.
USER NAME = headcn

GRADE CUT PROFILE DETAIL
STA. 561+00 TO STA. 564+00