CONTRACT NO. 98823

F.A. RTE.	SECTION	COUNTY	TOTAL SHEETS	SHEET NO.
*	**	***	304	215

STA. 425+51.10 TO STA. 426+46.27

FED. ROAD DIST. NO.	ILLINOIS	FED. AID PROJECT

* FAU 9481, FAS 2887 (IL 37)
** (12,12X),RS-3; 128-1, 128I-1
*** FRANKLIN AND WILLIAMSON

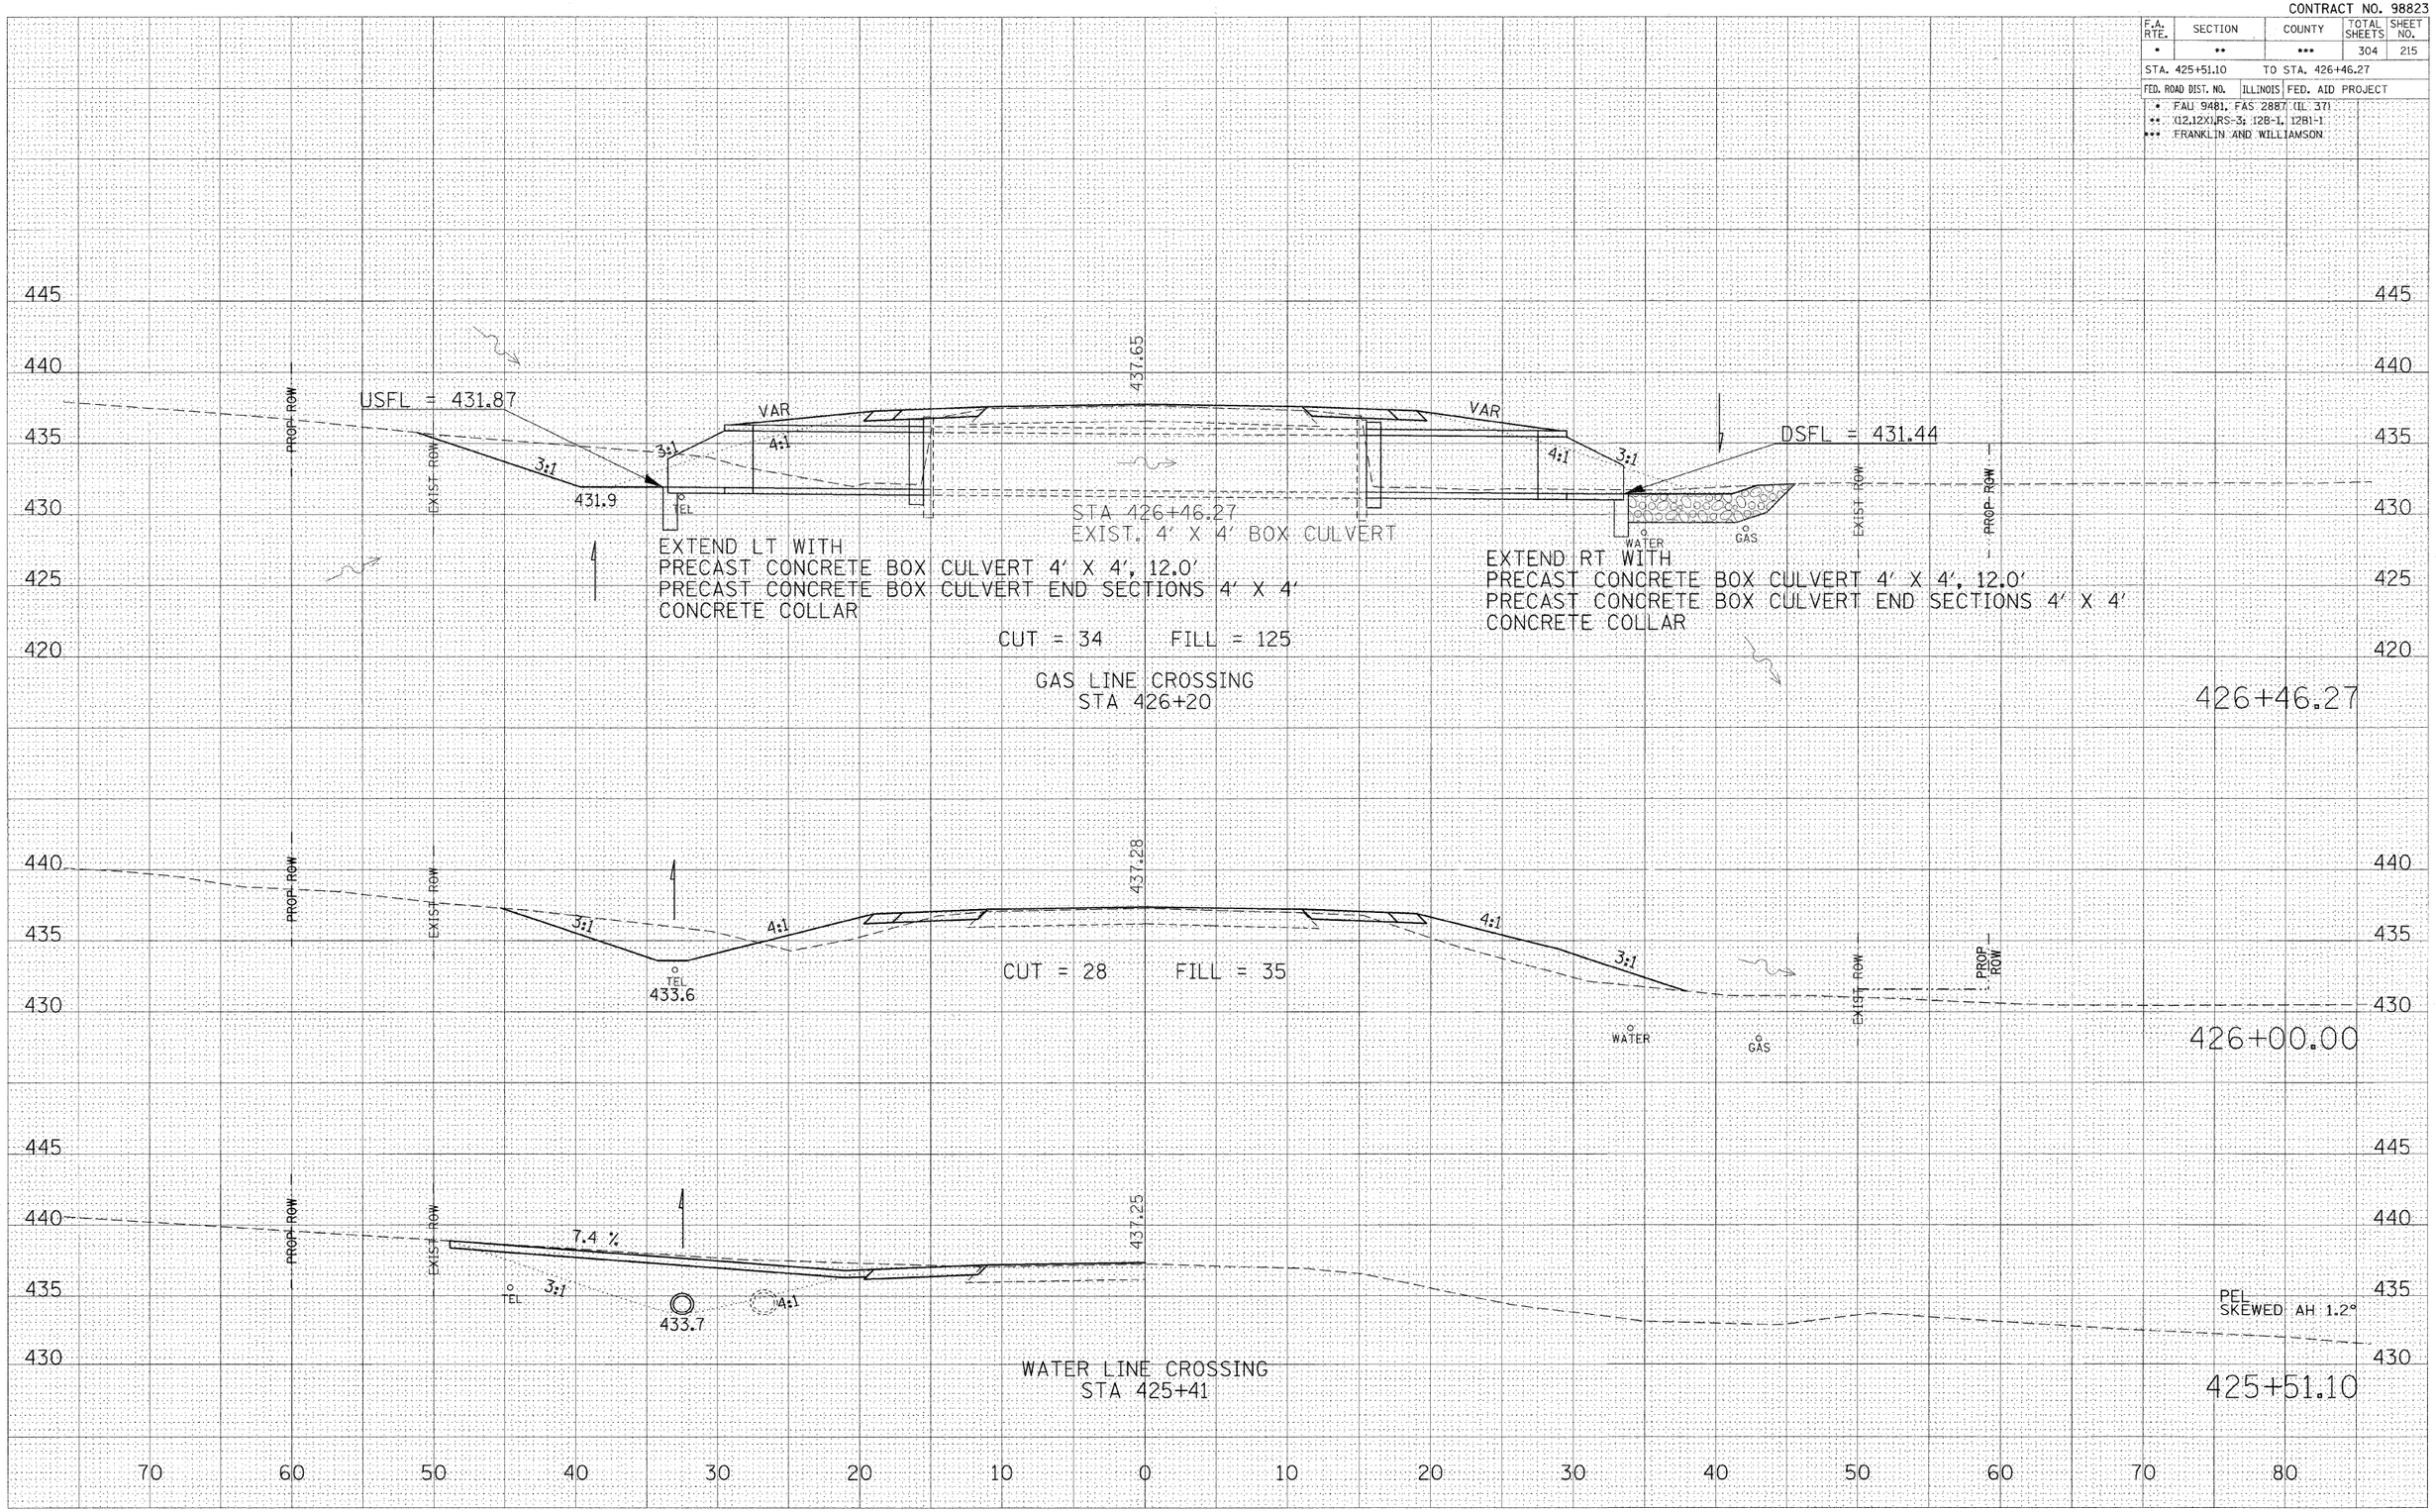

STA 425+51.10 TO STA 426+46.27 IL 37

FINAL SURVEY | NOTE BOOK | NO. | SURVEYED | PLOTTED | TEMPLATE | AREAS | AREAS CHECKED | BY | DATE

ORIGINAL SURVEY | NO. | SURVEYED | PLOTTED | AREAS | AREAS CHECKED | BY | DATE

PLOT DATE = 12/7/2009
FILE NAME = c:\pw_work\PWIDOT\LEFTWICHDL\dms36530\d4026ephrets.m32
PLOT SCALE = 5.0000 ' / IN.
USER NAME = leftwichdl