CONTRACT NO. 98823

F.A. RTE.	SECTION	COUNTY	TOTAL SHEETS	SHEET NO.
*	**	***	304	218

STA. 430+99.10 TO STA. 432+00.00

FED. ROAD DIST. NO.	ILLINOIS	FED. AID PROJECT

* FAU 9481, FAS 2887 (IL 37)
** (12,12X),RS-3; 12B-1, 12B1-1
*** FRANKLIN AND WILLIAMSON

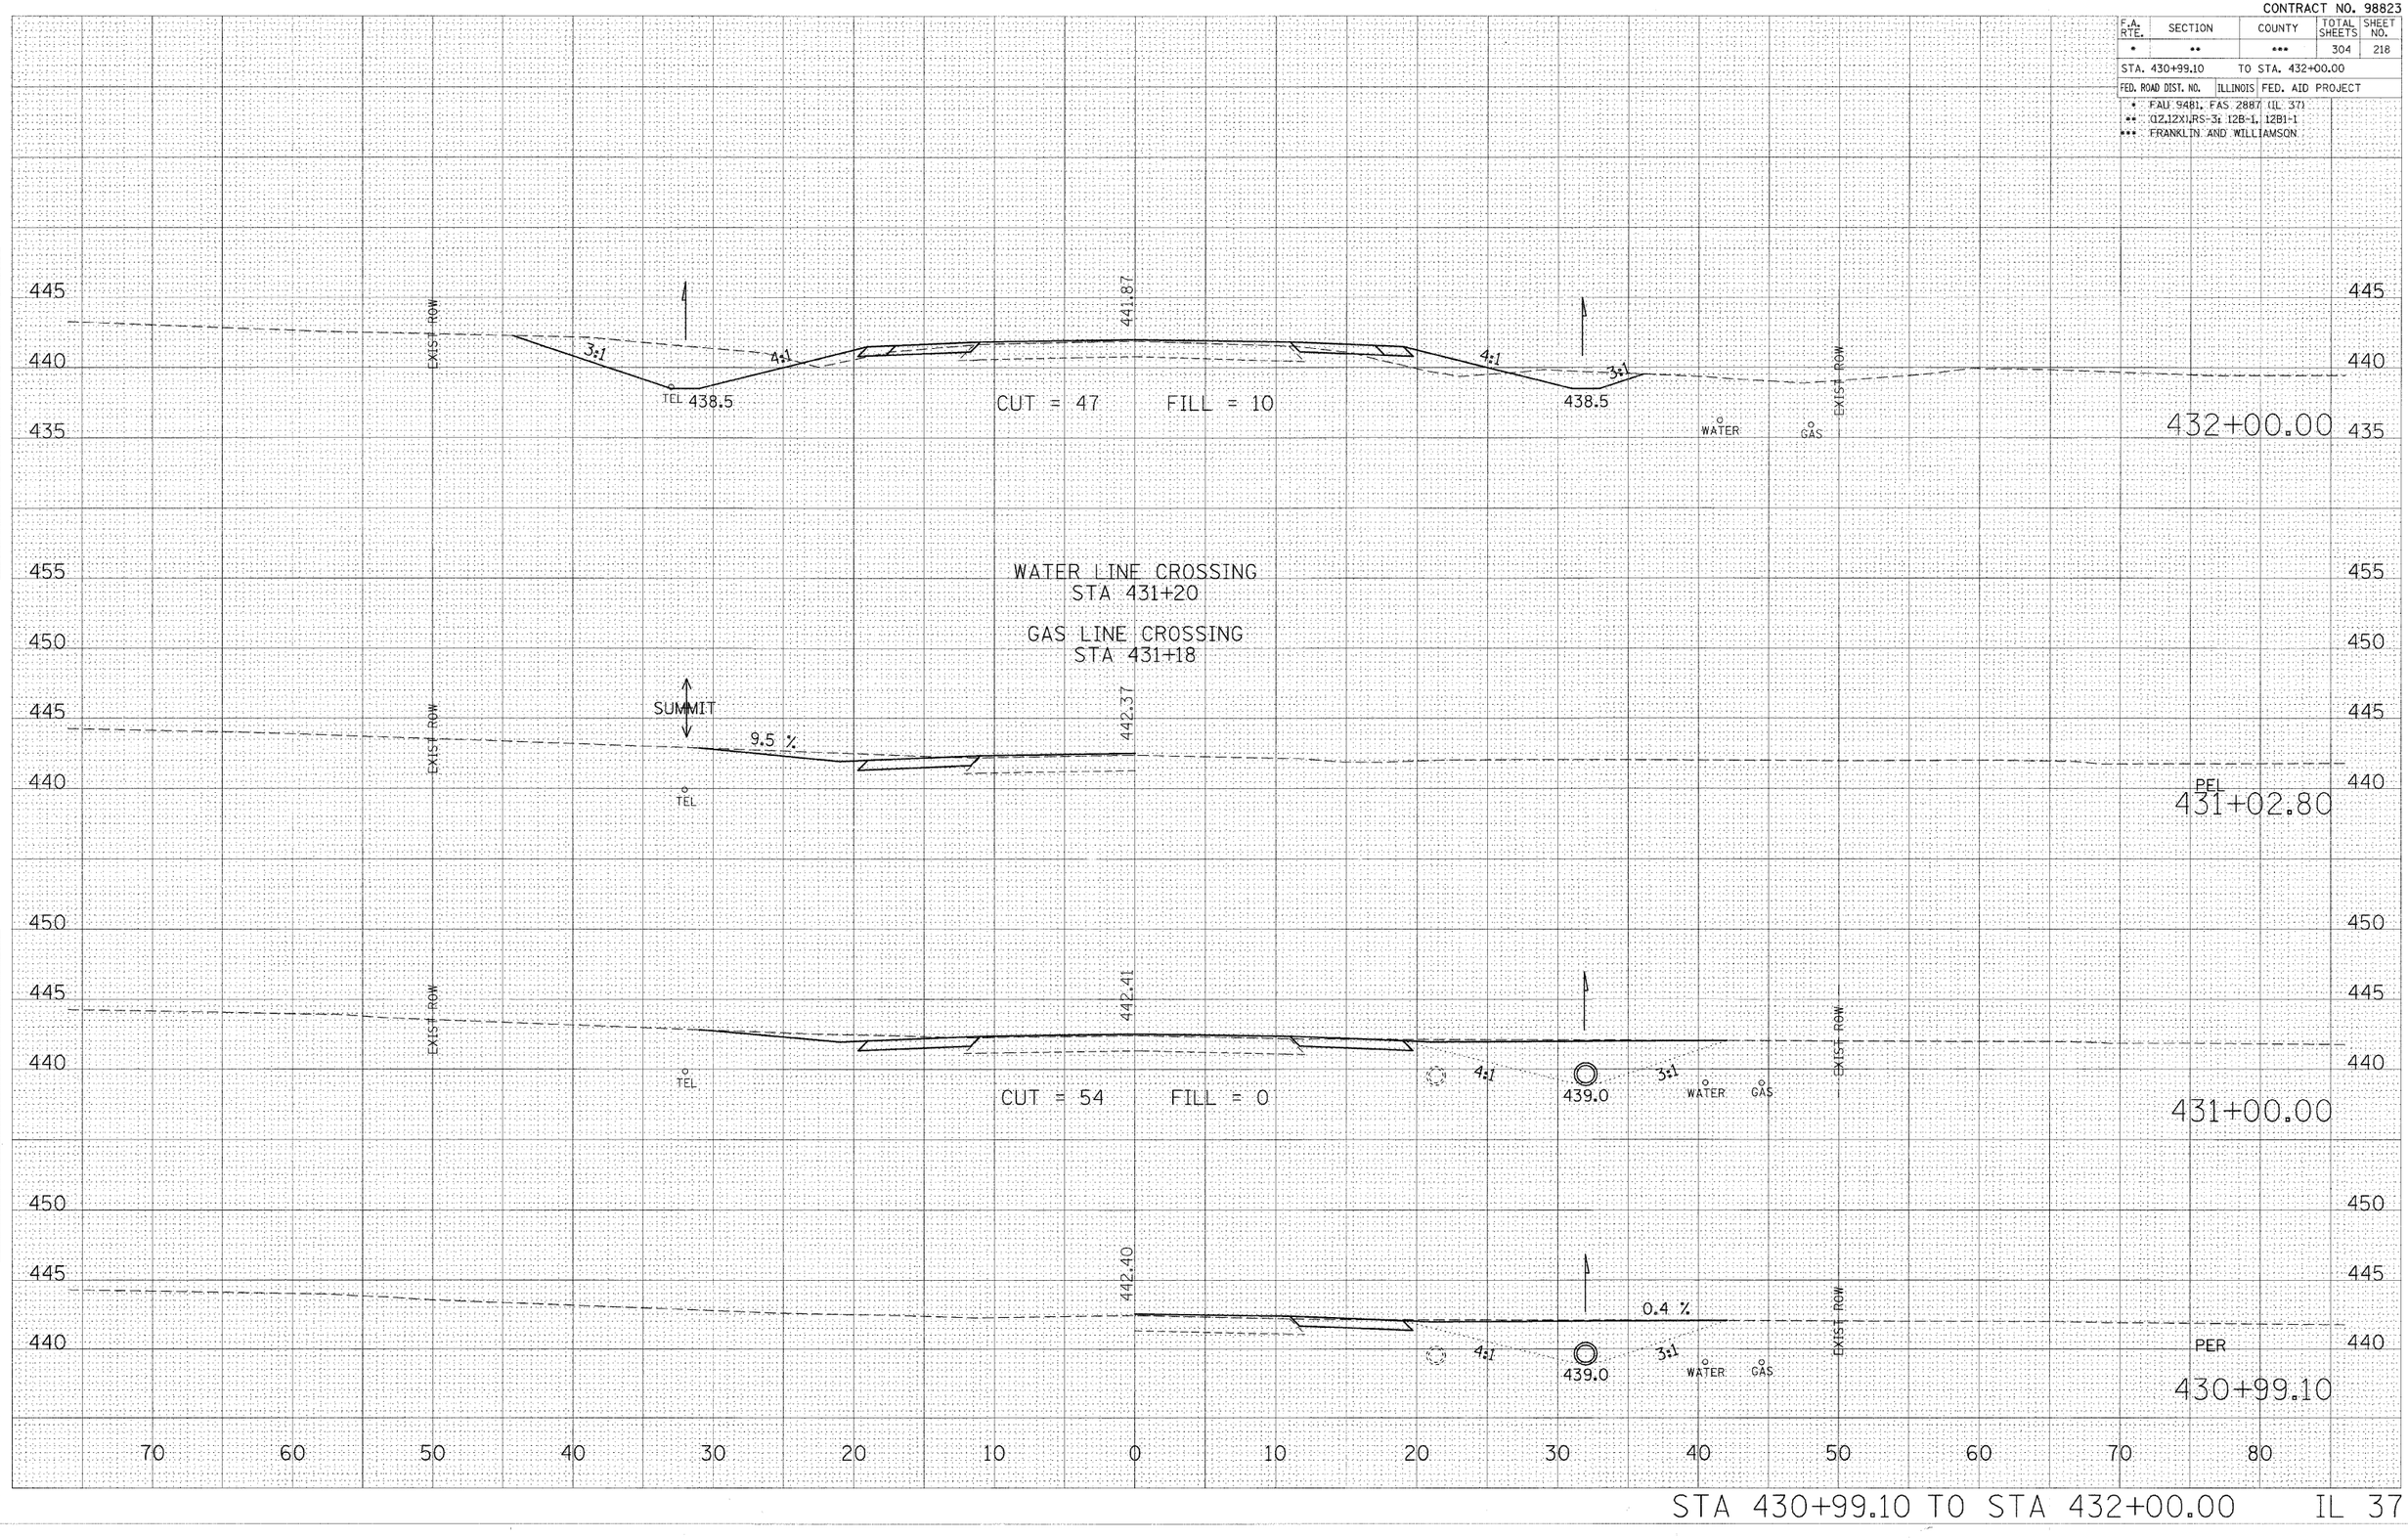

STA 430+99.10 TO STA 432+00.00 IL 37

FINAL SURVEY: NOTE BOOK NO. / SURVEYED / PLOTTED / TEMPLATE / AREAS / AREAS CHECKED / BY / DATE

ORIGINAL SURVEY: NO. / SURVEYED / PLOTTED / AREAS / AREAS CHECKED / BY / DATE

PLOT DATE = 12/7/2009
FILE NAME = c:\pw_work\PWIDOT\LEFTWICHDL\dm43650\d9404003sheets.m32
PLOT SCALE = 5.0000 ' / IN.
USER NAME = leftwichdl