CONTRACT NO. 98823

F.A. RTE.	SECTION	COUNTY	TOTAL SHEETS	SHEET NO.
*	**	***	304	233

STA. 462+34.10 TO STA. 464+00.00

FED. ROAD DIST. NO.	ILLINOIS	FED. AID PROJECT

* FAU 9481, FAS 2887 (IL 37)
** (12,12X),RS-3: 12B-1, 12B1-1
*** FRANKLIN AND WILLIAMSON

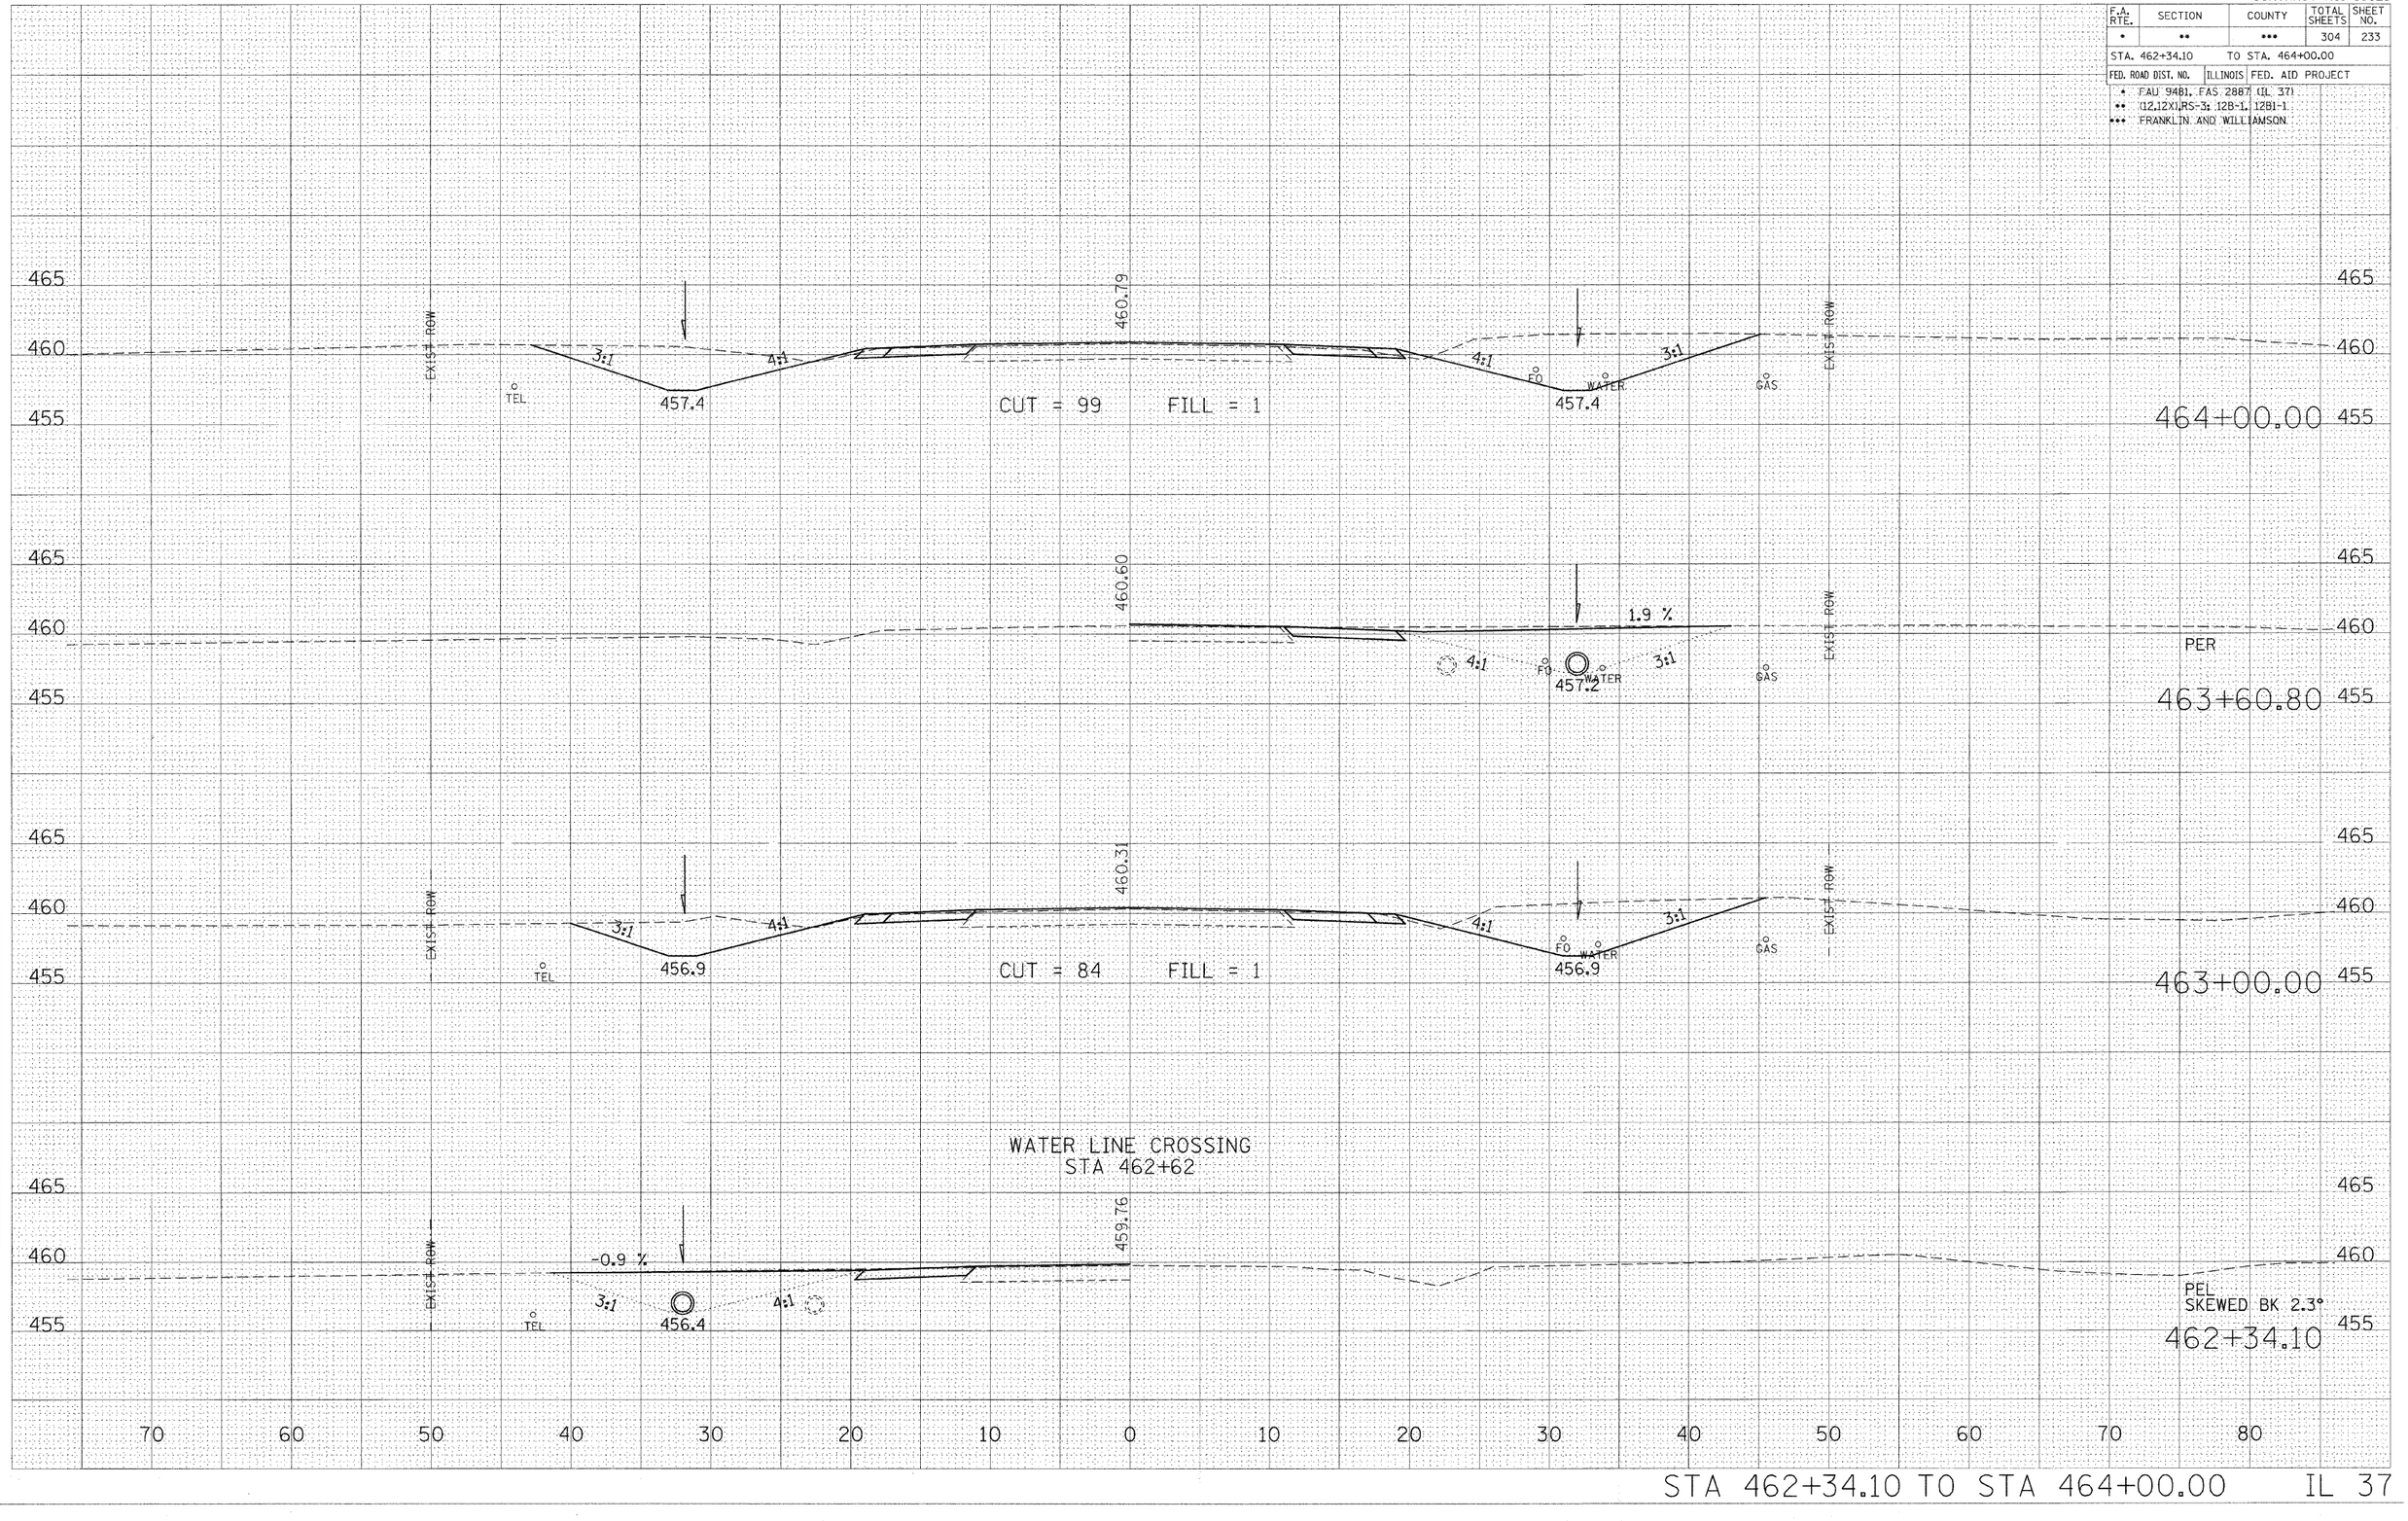

STA 462+34.10 TO STA 464+00.00 IL 37

FINAL SURVEY — NOTE BOOK NO. — SURVEYED — PLOTTED — TEMPLATE — AREAS — AREAS CHECKED — BY — DATE

ORIGINAL SURVEY — NO. — SURVEYED — PLOTTED — AREAS — AREAS CHECKED — BY — DATE

PLOT DATE = 12/7/2009
FILE NAME = c:\pw_work\PWIDOT\LEFTWICHDL\dhm3650\d3640ctbrs.m32
PLOT SCALE = 5.0000 ' / IN.
USER NAME = leftwichdl