CONTRACT NO. 98823

F.A. RTE.	SECTION	COUNTY	TOTAL SHEETS	SHEET NO.
*	**	***	304	272

STA. 533+00.00 TO STA. 533+91.70

FED. ROAD DIST. NO. | ILLINOIS | FED. AID PROJECT

* FAU 9481, FAS 2887 (IL 37)
** (12,12X),RS-3: 12B-1, 12B1-1
*** FRANKLIN AND WILLIAMSON

FINAL SURVEY — NOTE BOOK — NO. — BY — DATE
SURVEYED — PLOTTED — TEMPLATE — AREAS — AREAS CHECKED

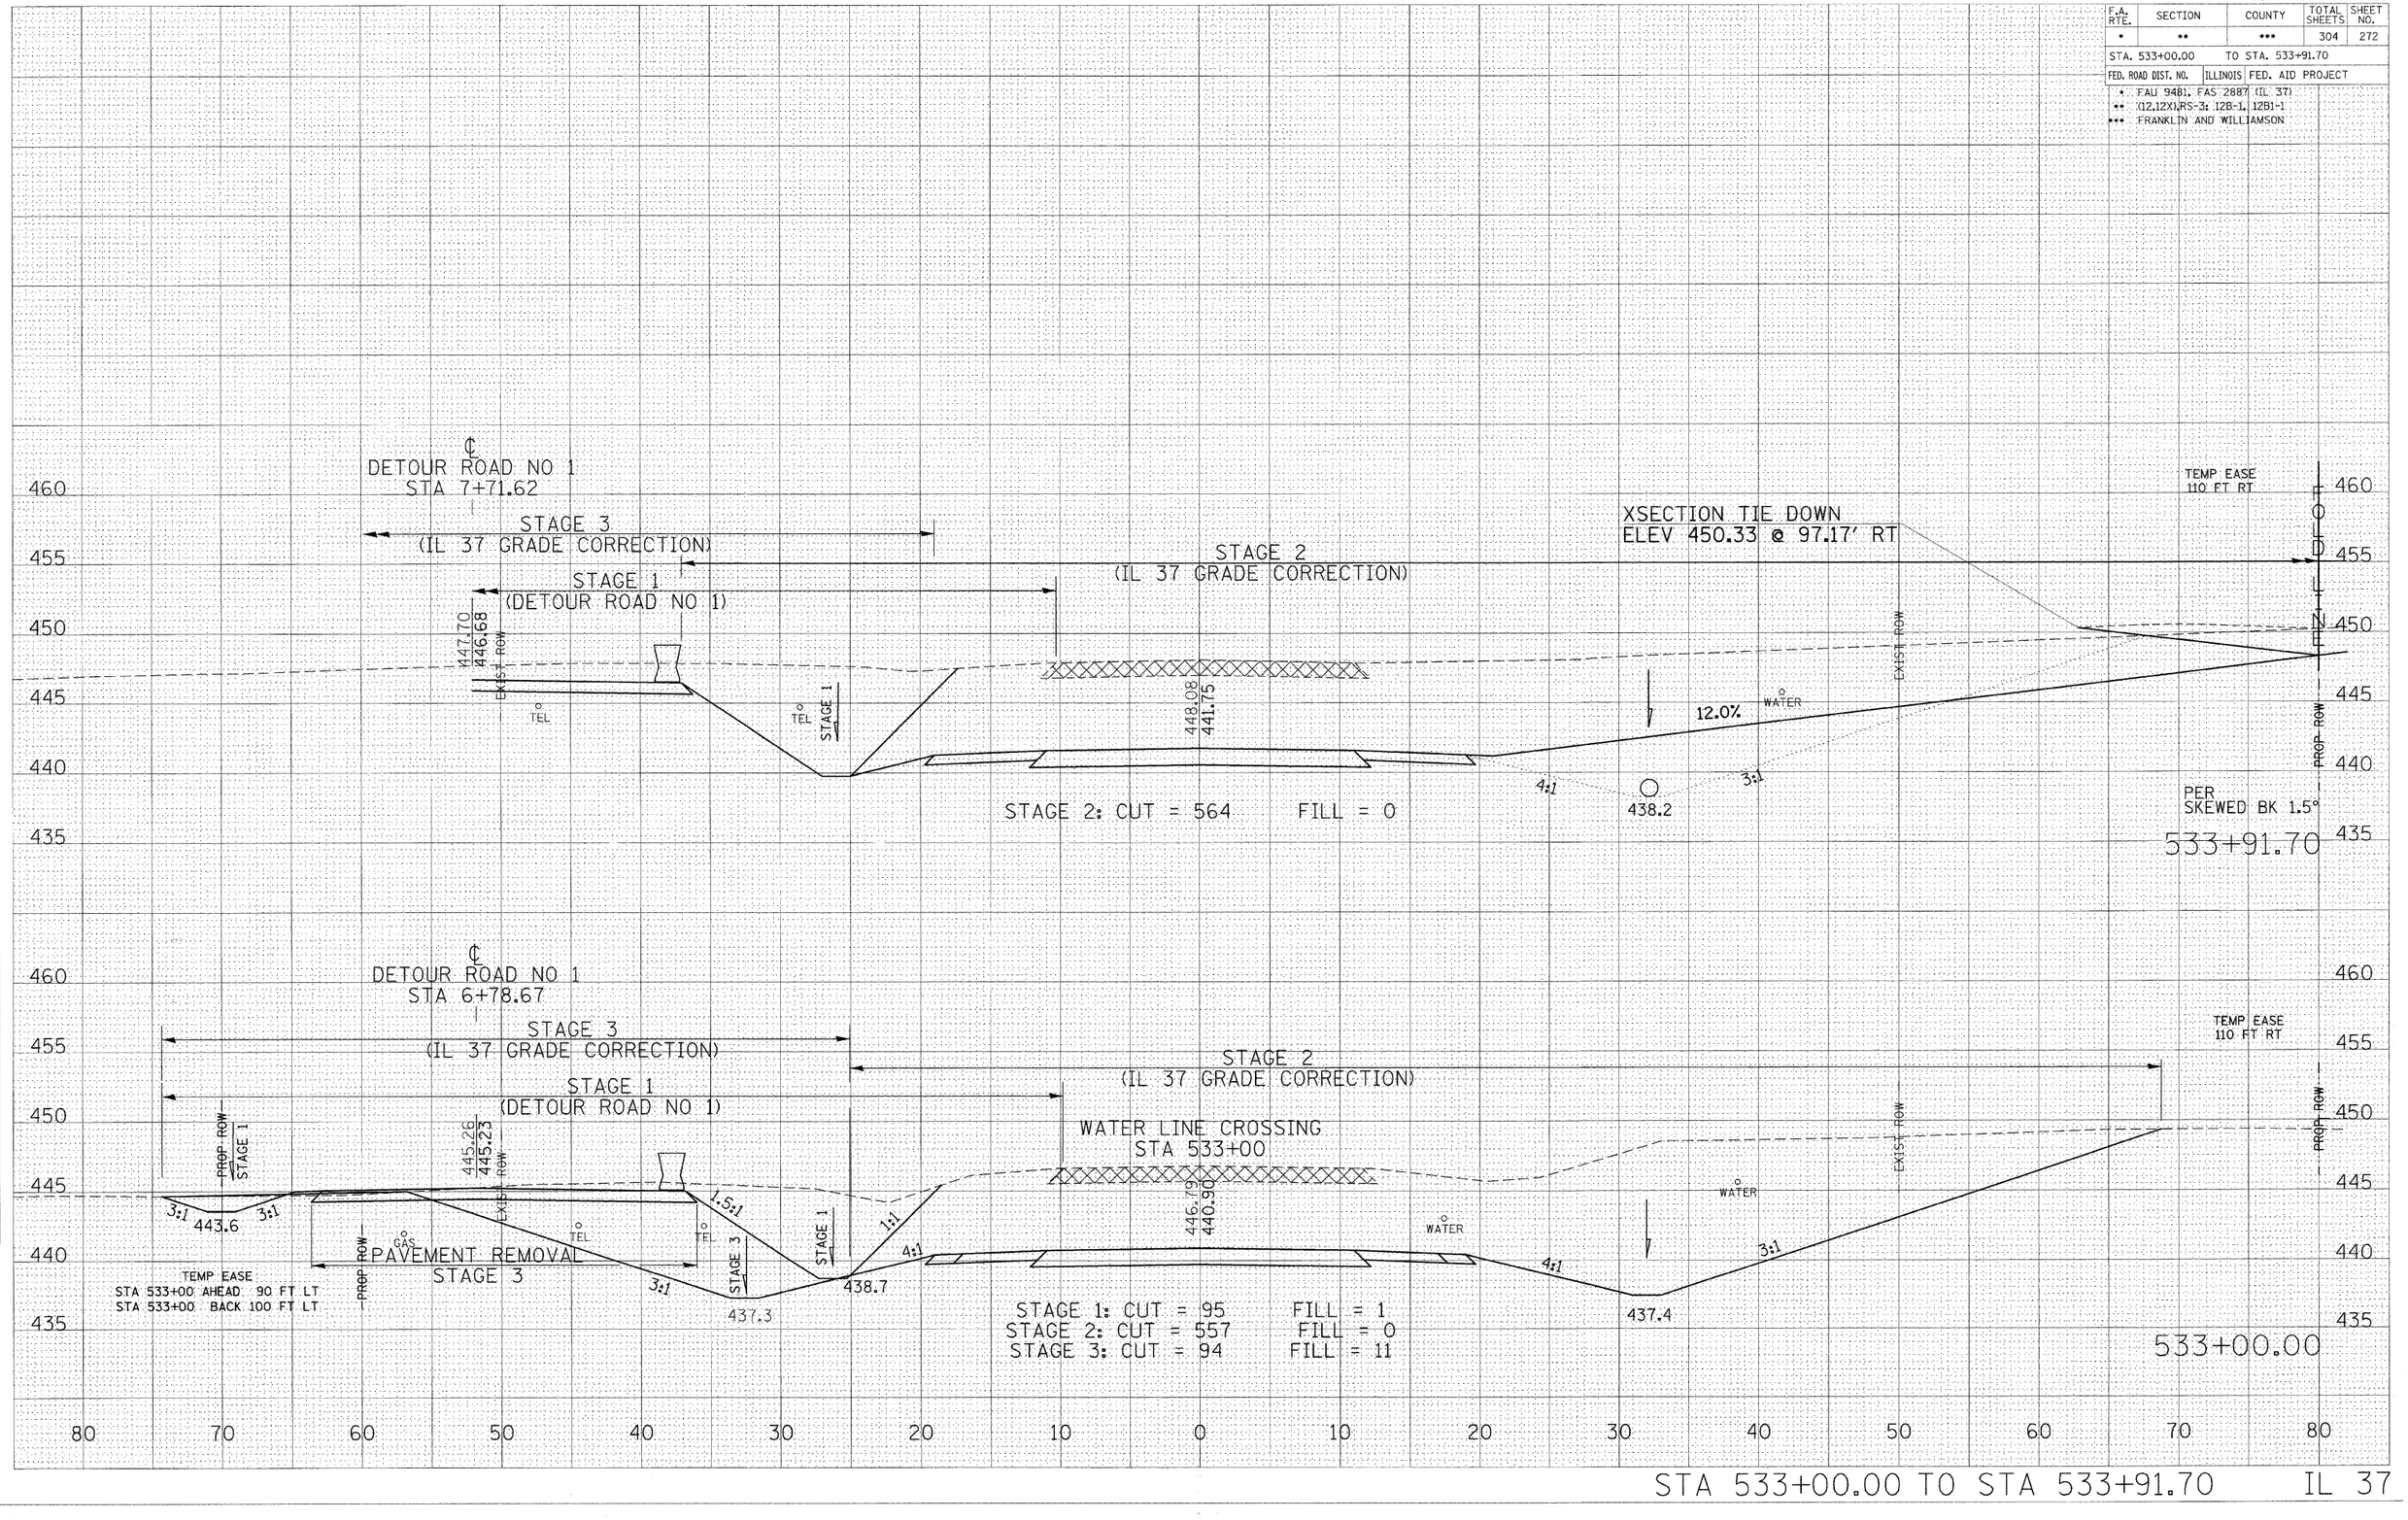

ORIGINAL SURVEY — SURVEYED — PLOTTED — TEMPLATE — AREAS — AREAS CHECKED — BY — DATE — NO.

PLOT DATE = 12/7/2009
FILE NAME = c:\pw_work\PWIDOT\LEFTWIDHL\d1439503\sheet 34x32
PLOT SCALE = 5.0000 ' / IN.
USER NAME = leftwidhl

STA 533+00.00 TO STA 533+91.70 IL 37