CONTRACT NO. 98823

F.A. RTE.	SECTION	COUNTY	TOTAL SHEETS	SHEET NO.
*	**	***	304	274
STA. 535+00.00		TO STA. 535+11.00		
FED. ROAD DIST. NO.	ILLINOIS	FED. AID PROJECT		

* FAU 9481, FAS 2887 (IL 37)
** (12,12X1)RS-3; 12B-1, 12B1-1
*** FRANKLIN AND WILLIAMSON

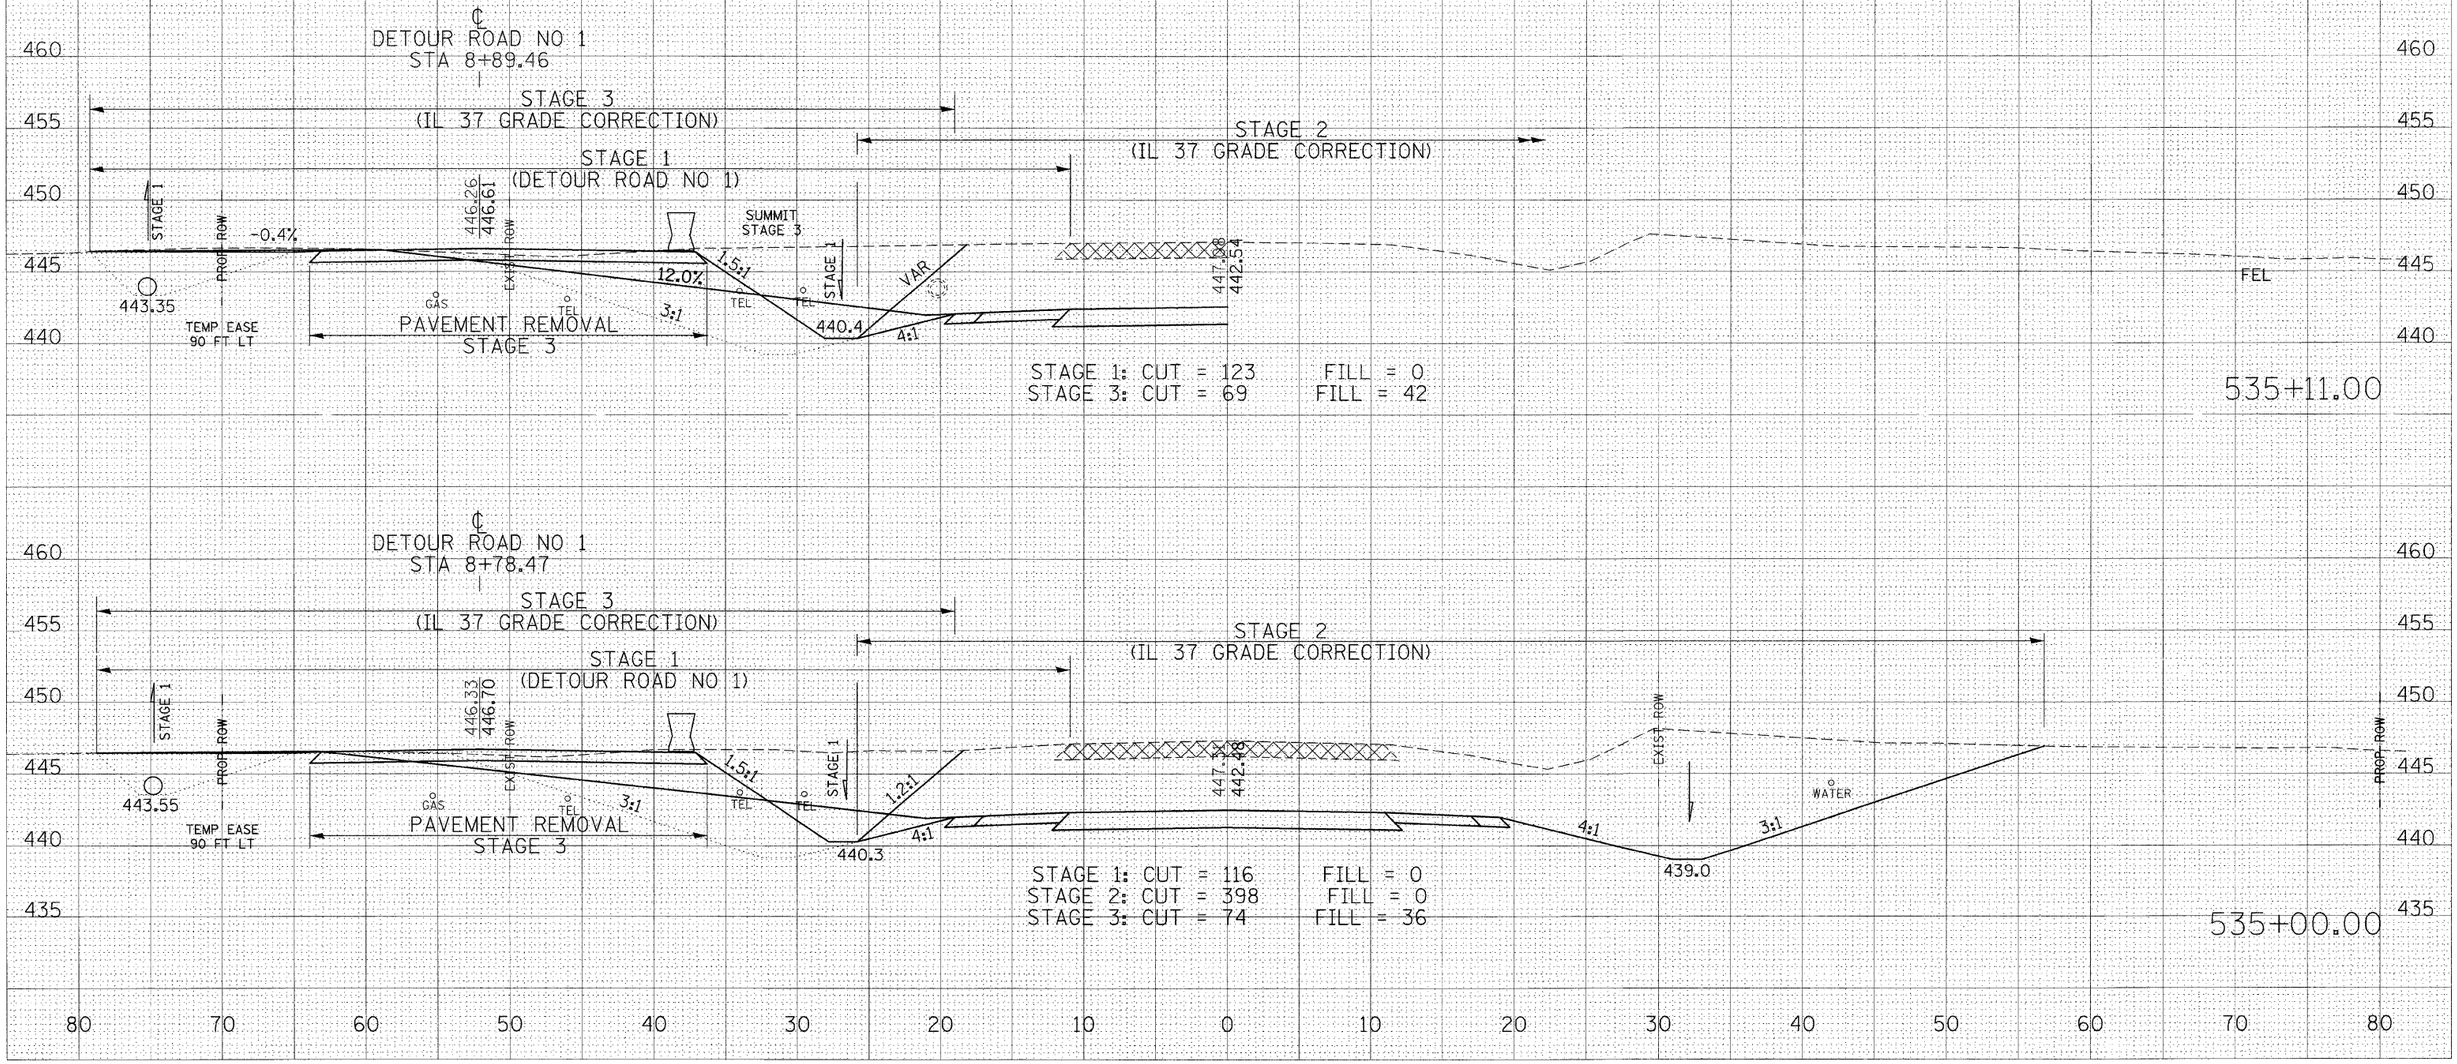

FINAL SURVEY — NOTE BOOK — NO. — SURVEYED — PLOTTED — TEMPLATE — AREAS — AREAS CHECKED — BY — DATE

ORIGINAL SURVEY — SURVEYED — PLOTTED — AREAS — AREAS CHECKED — BY — DATE

PLOT DATE = 12/7/2009
FILE NAME = c:\pw_work\PWIDOT_LEFTWIDEN_cadd4398803\d0402sheets.n32
PLOT SCALE = 5.0000 ' / IN.
USER NAME = Default