CONTRACT NO. 98823

F.A. RTE.	SECTION	COUNTY	TOTAL SHEETS	SHEET NO.
*	**	***	304	276
STA. 537+00.00		TO STA. 538+00.00		
FED. ROAD DIST. NO.	ILLINOIS	FED. AID PROJECT		

* FAU 9481, FAS 2887 (IL 37)
** (12,12X),RS-3; 12B-1, 12B1-1
*** FRANKLIN AND WILLIAMSON

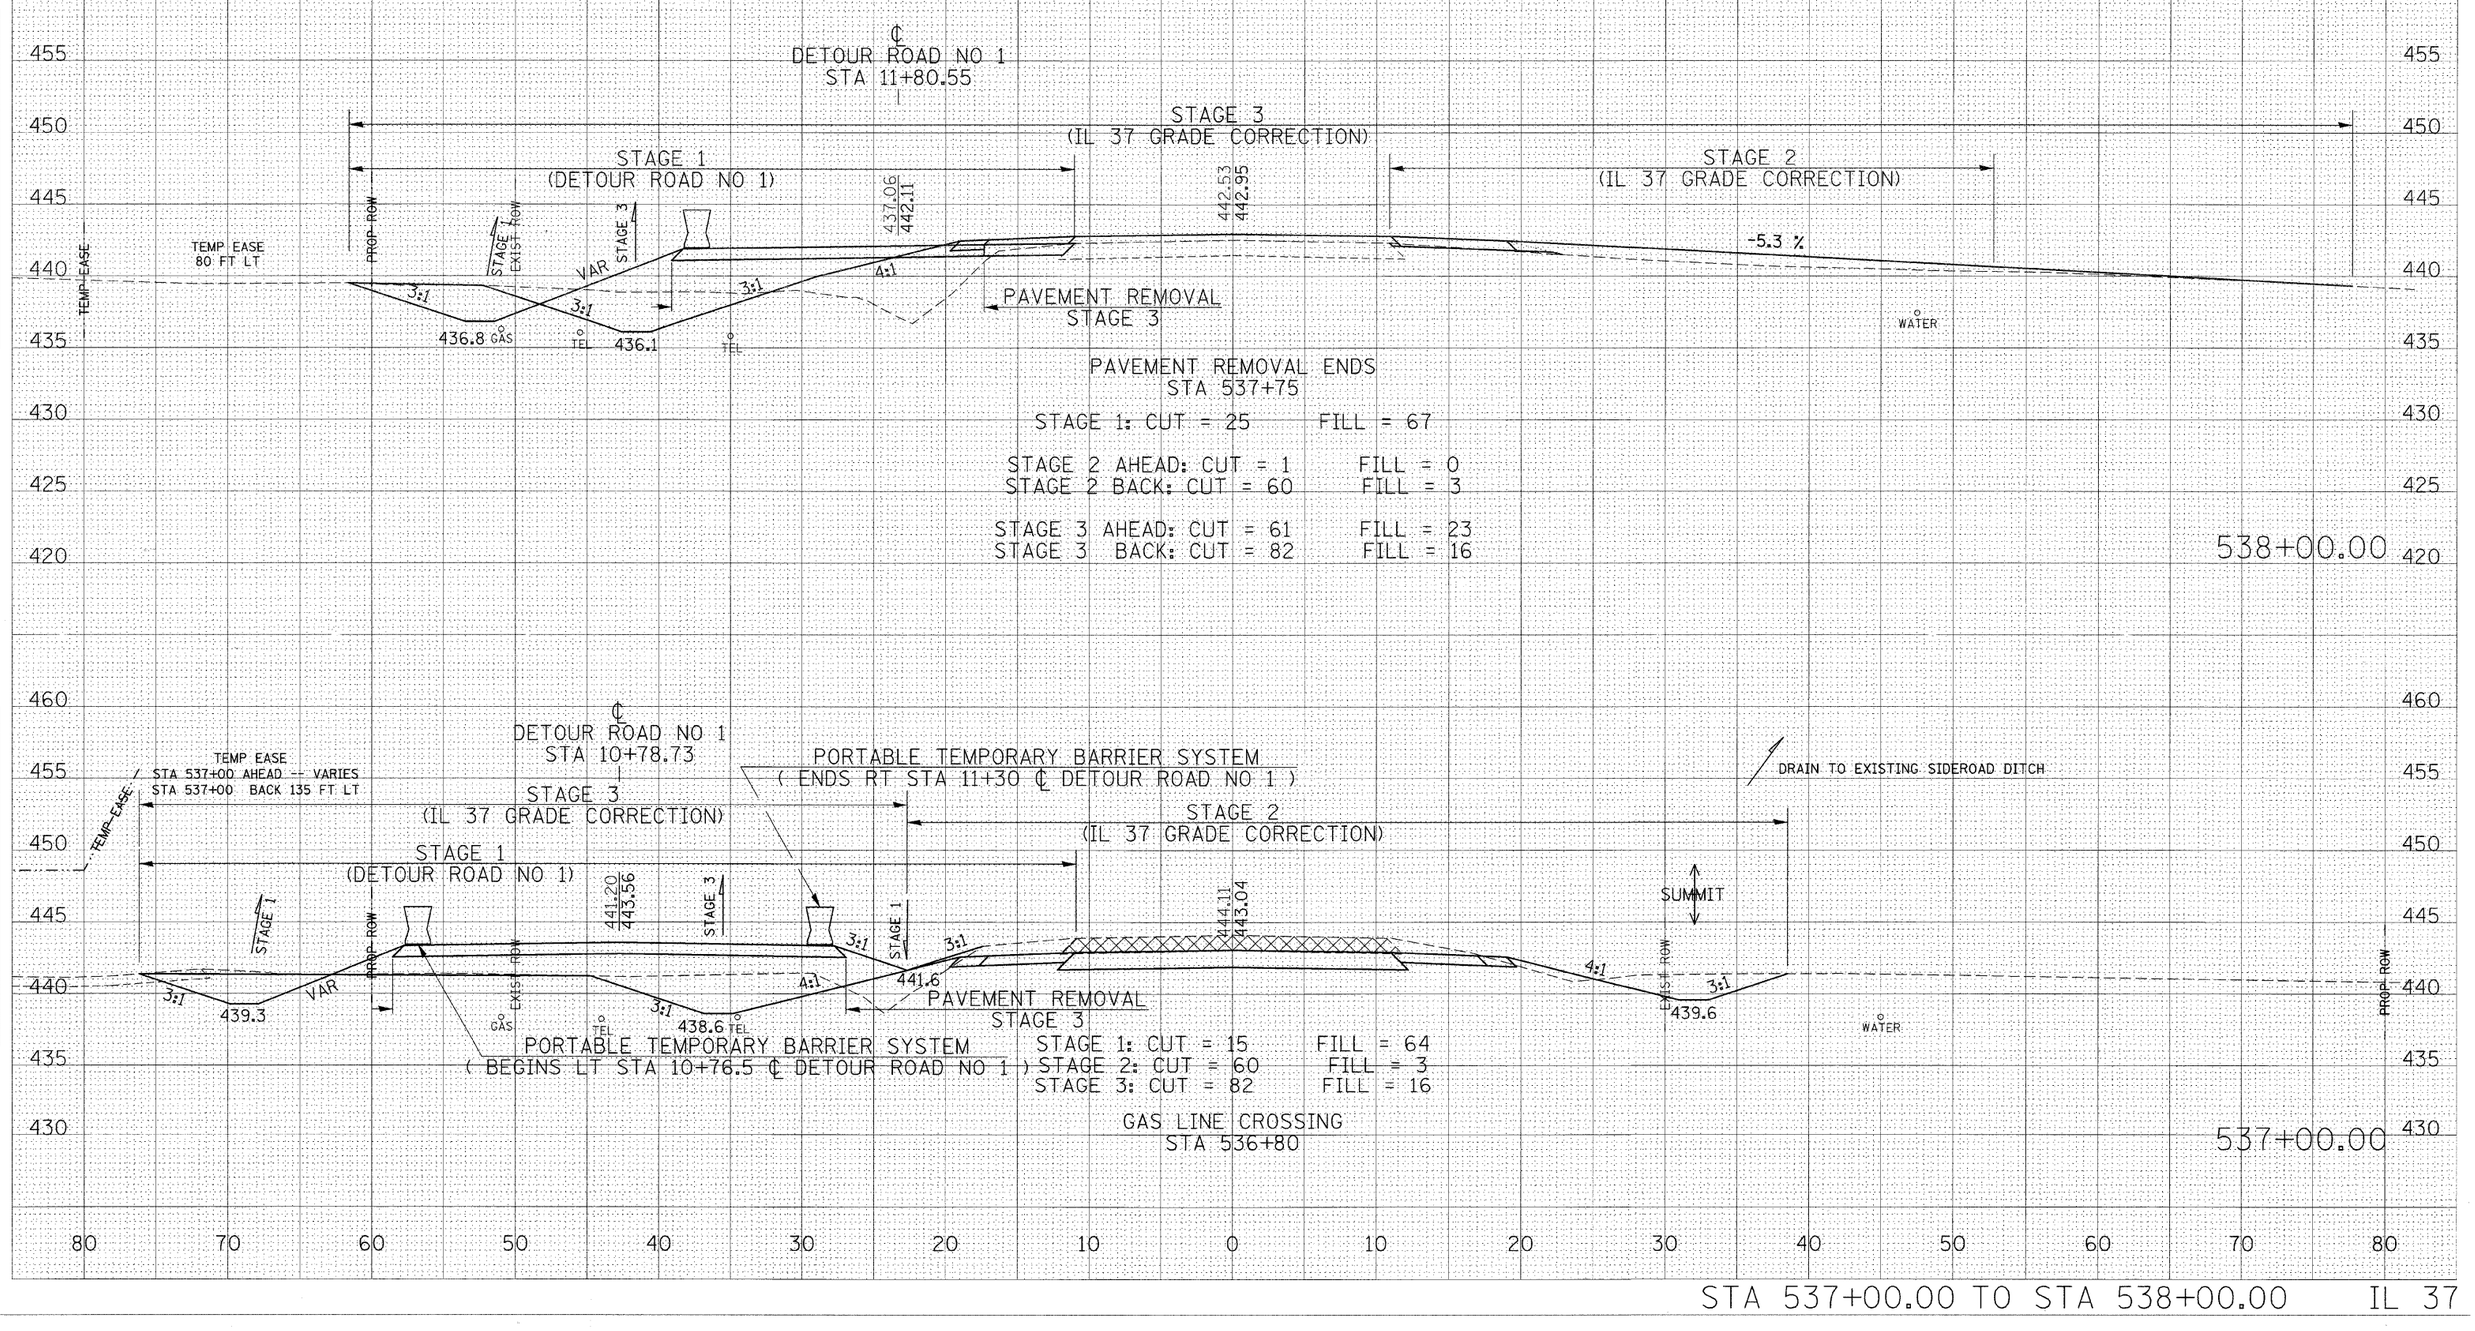

STA 537+00.00 TO STA 538+00.00 IL 37

FINAL SURVEY — NOTE BOOK — NO. — SURVEYED — PLOTTED — TEMPLATE — AREAS — AREAS CHECKED — BY — DATE

ORIGINAL SURVEY — SURVEYED — PLOTTED — TEMPLATE — AREAS — AREAS CHECKED — BY — DATE

PLOT DATE = 12/7/2009
FILE NAME = c:\pw_work\pwidot\leftwichdl\d0...
PLOT SCALE = 1.0000 '/ IN.
USER NAME = leftwichdl