CONTRACT NO. 98823

F.A. RTE.	SECTION	COUNTY	TOTAL SHEETS	SHEET NO.
*	**	***	304	279
STA. 540+00.00		TO STA. 541+00.00		
FED. ROAD DIST. NO.	ILLINOIS	FED. AID PROJECT		

* FAU 9481, FAS 2887 (IL 37)
** (12,12X),RS-3; 12B-1, 12B1-1
*** FRANKLIN AND WILLIAMSON

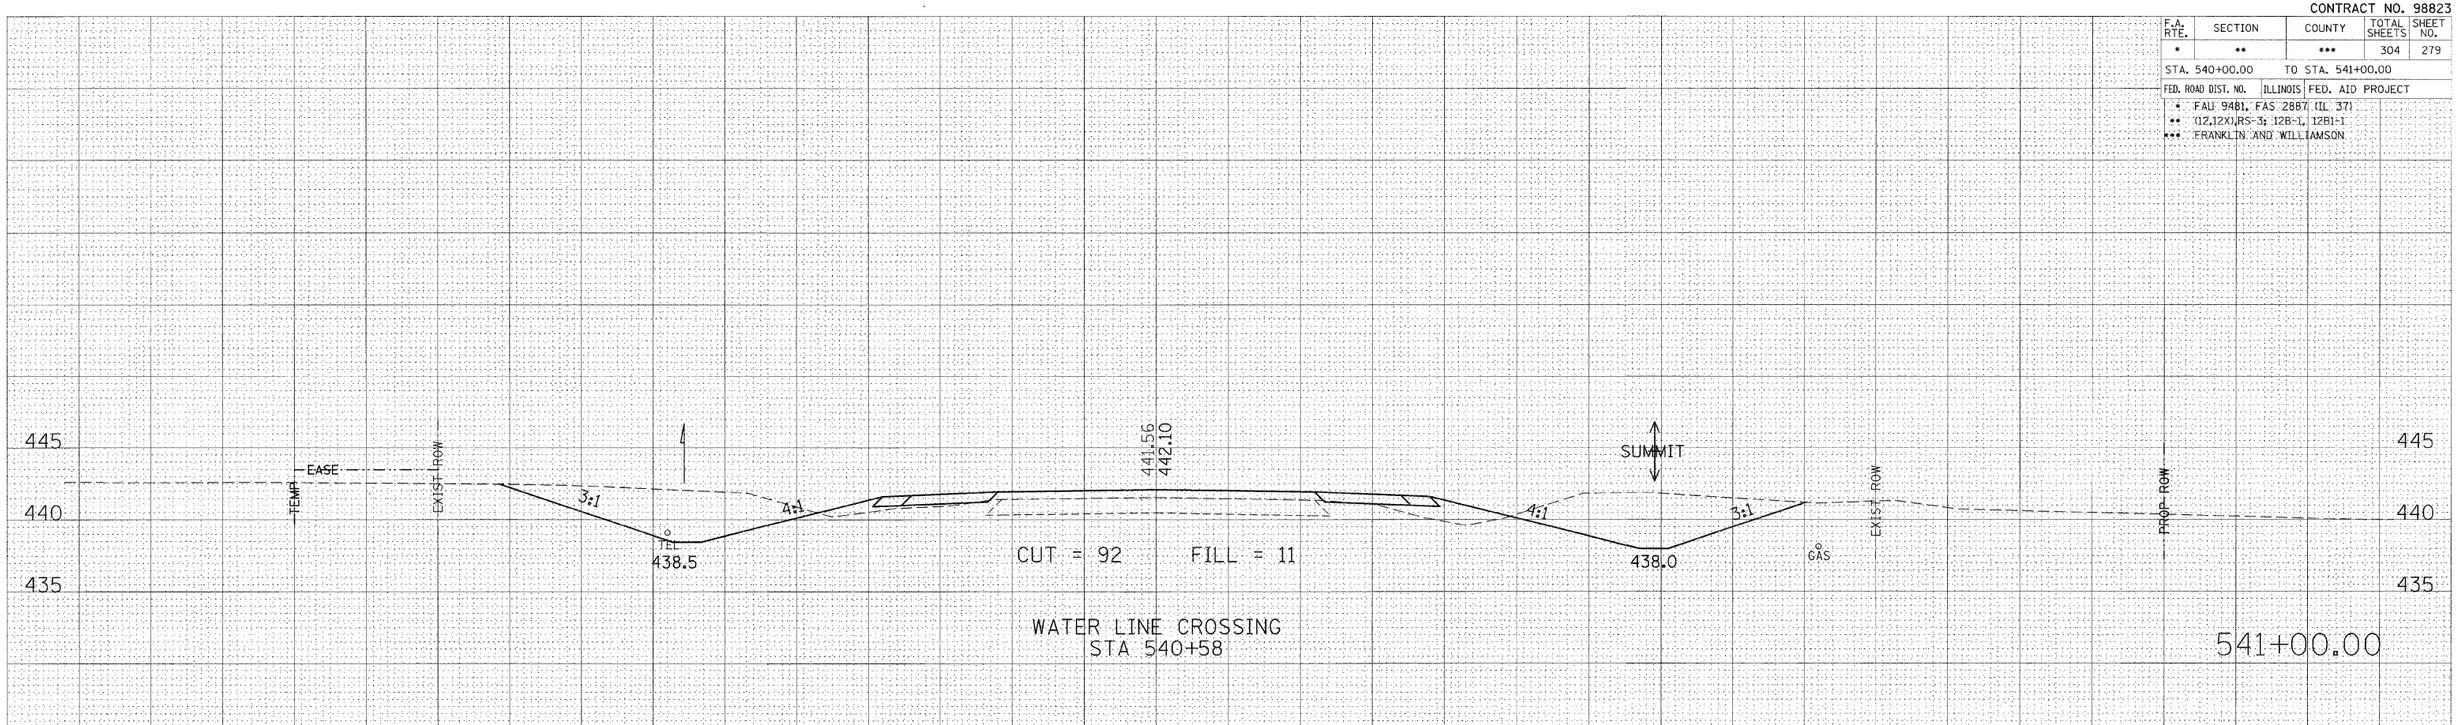

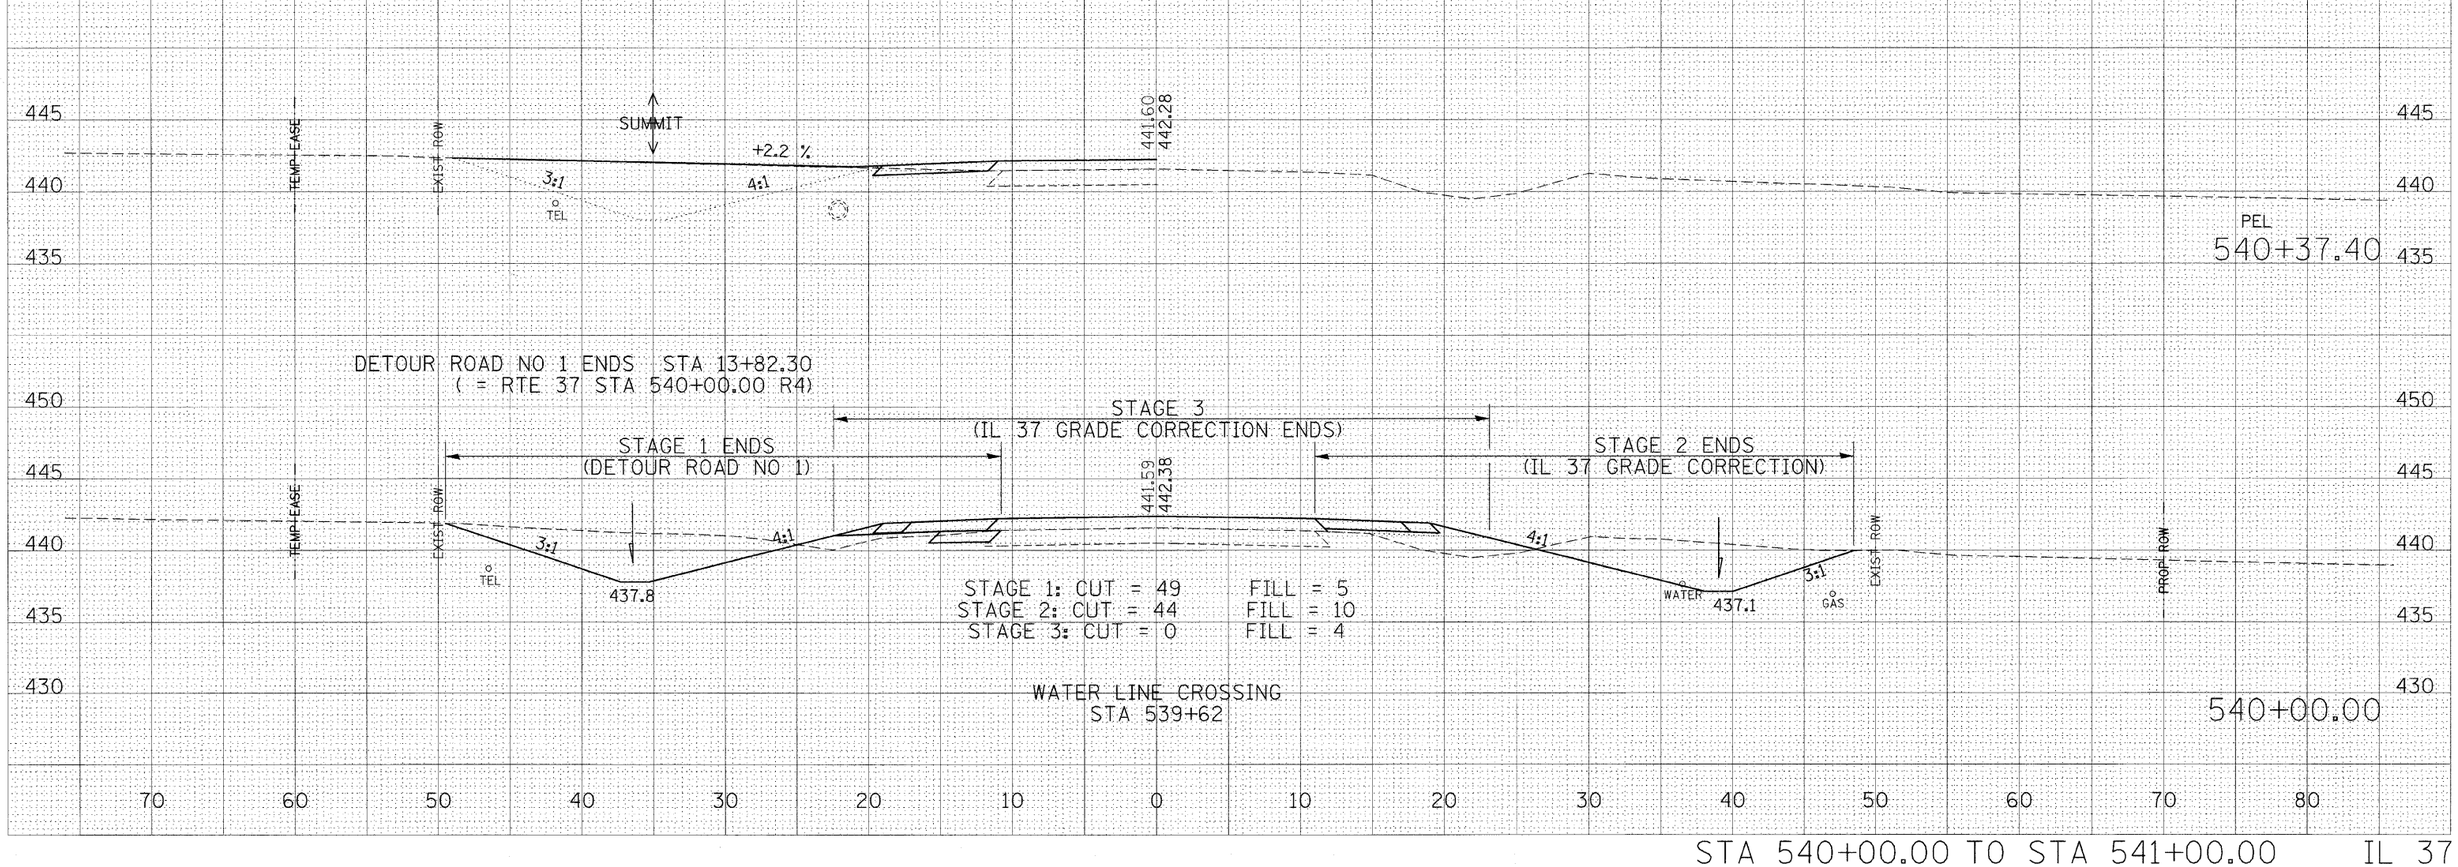

STA 540+00.00 TO STA 541+00.00 IL 37

FINAL SURVEY — NOTE BOOK — NO. — SURVEYED — PLOTTED — TEMPLATE — AREAS — AREAS CHECKED — BY — DATE

ORIGINAL SURVEY — SURVEYED — PLOTTED — TEMPLATE — AREAS — AREAS CHECKED — BY — DATE — No.

PLOT DATE = 12/7/2009
FILE NAME = c:\pw_work\pwidot\leftwicho1\d1\tmp\d0098823\sht\tmp532
PLOT SCALE = 1.5000 ' / IN.
PLOT STYLE = default
USER NAME = leftwicho1