CONTRACT NO. 98823

F.A. RTE.	SECTION	COUNTY	TOTAL SHEETS	SHEET NO.
*	**	***	304	291
STA. 555+51.70		TO STA. 556+00.00		
FED. ROAD DIST. NO.	ILLINOIS	FED. AID PROJECT		

* FAU 9481, FAS 2887 (IL 37)
** (12,12X),RS-3; 12B-1, 12B1-1
*** FRANKLIN AND WILLIAMSON

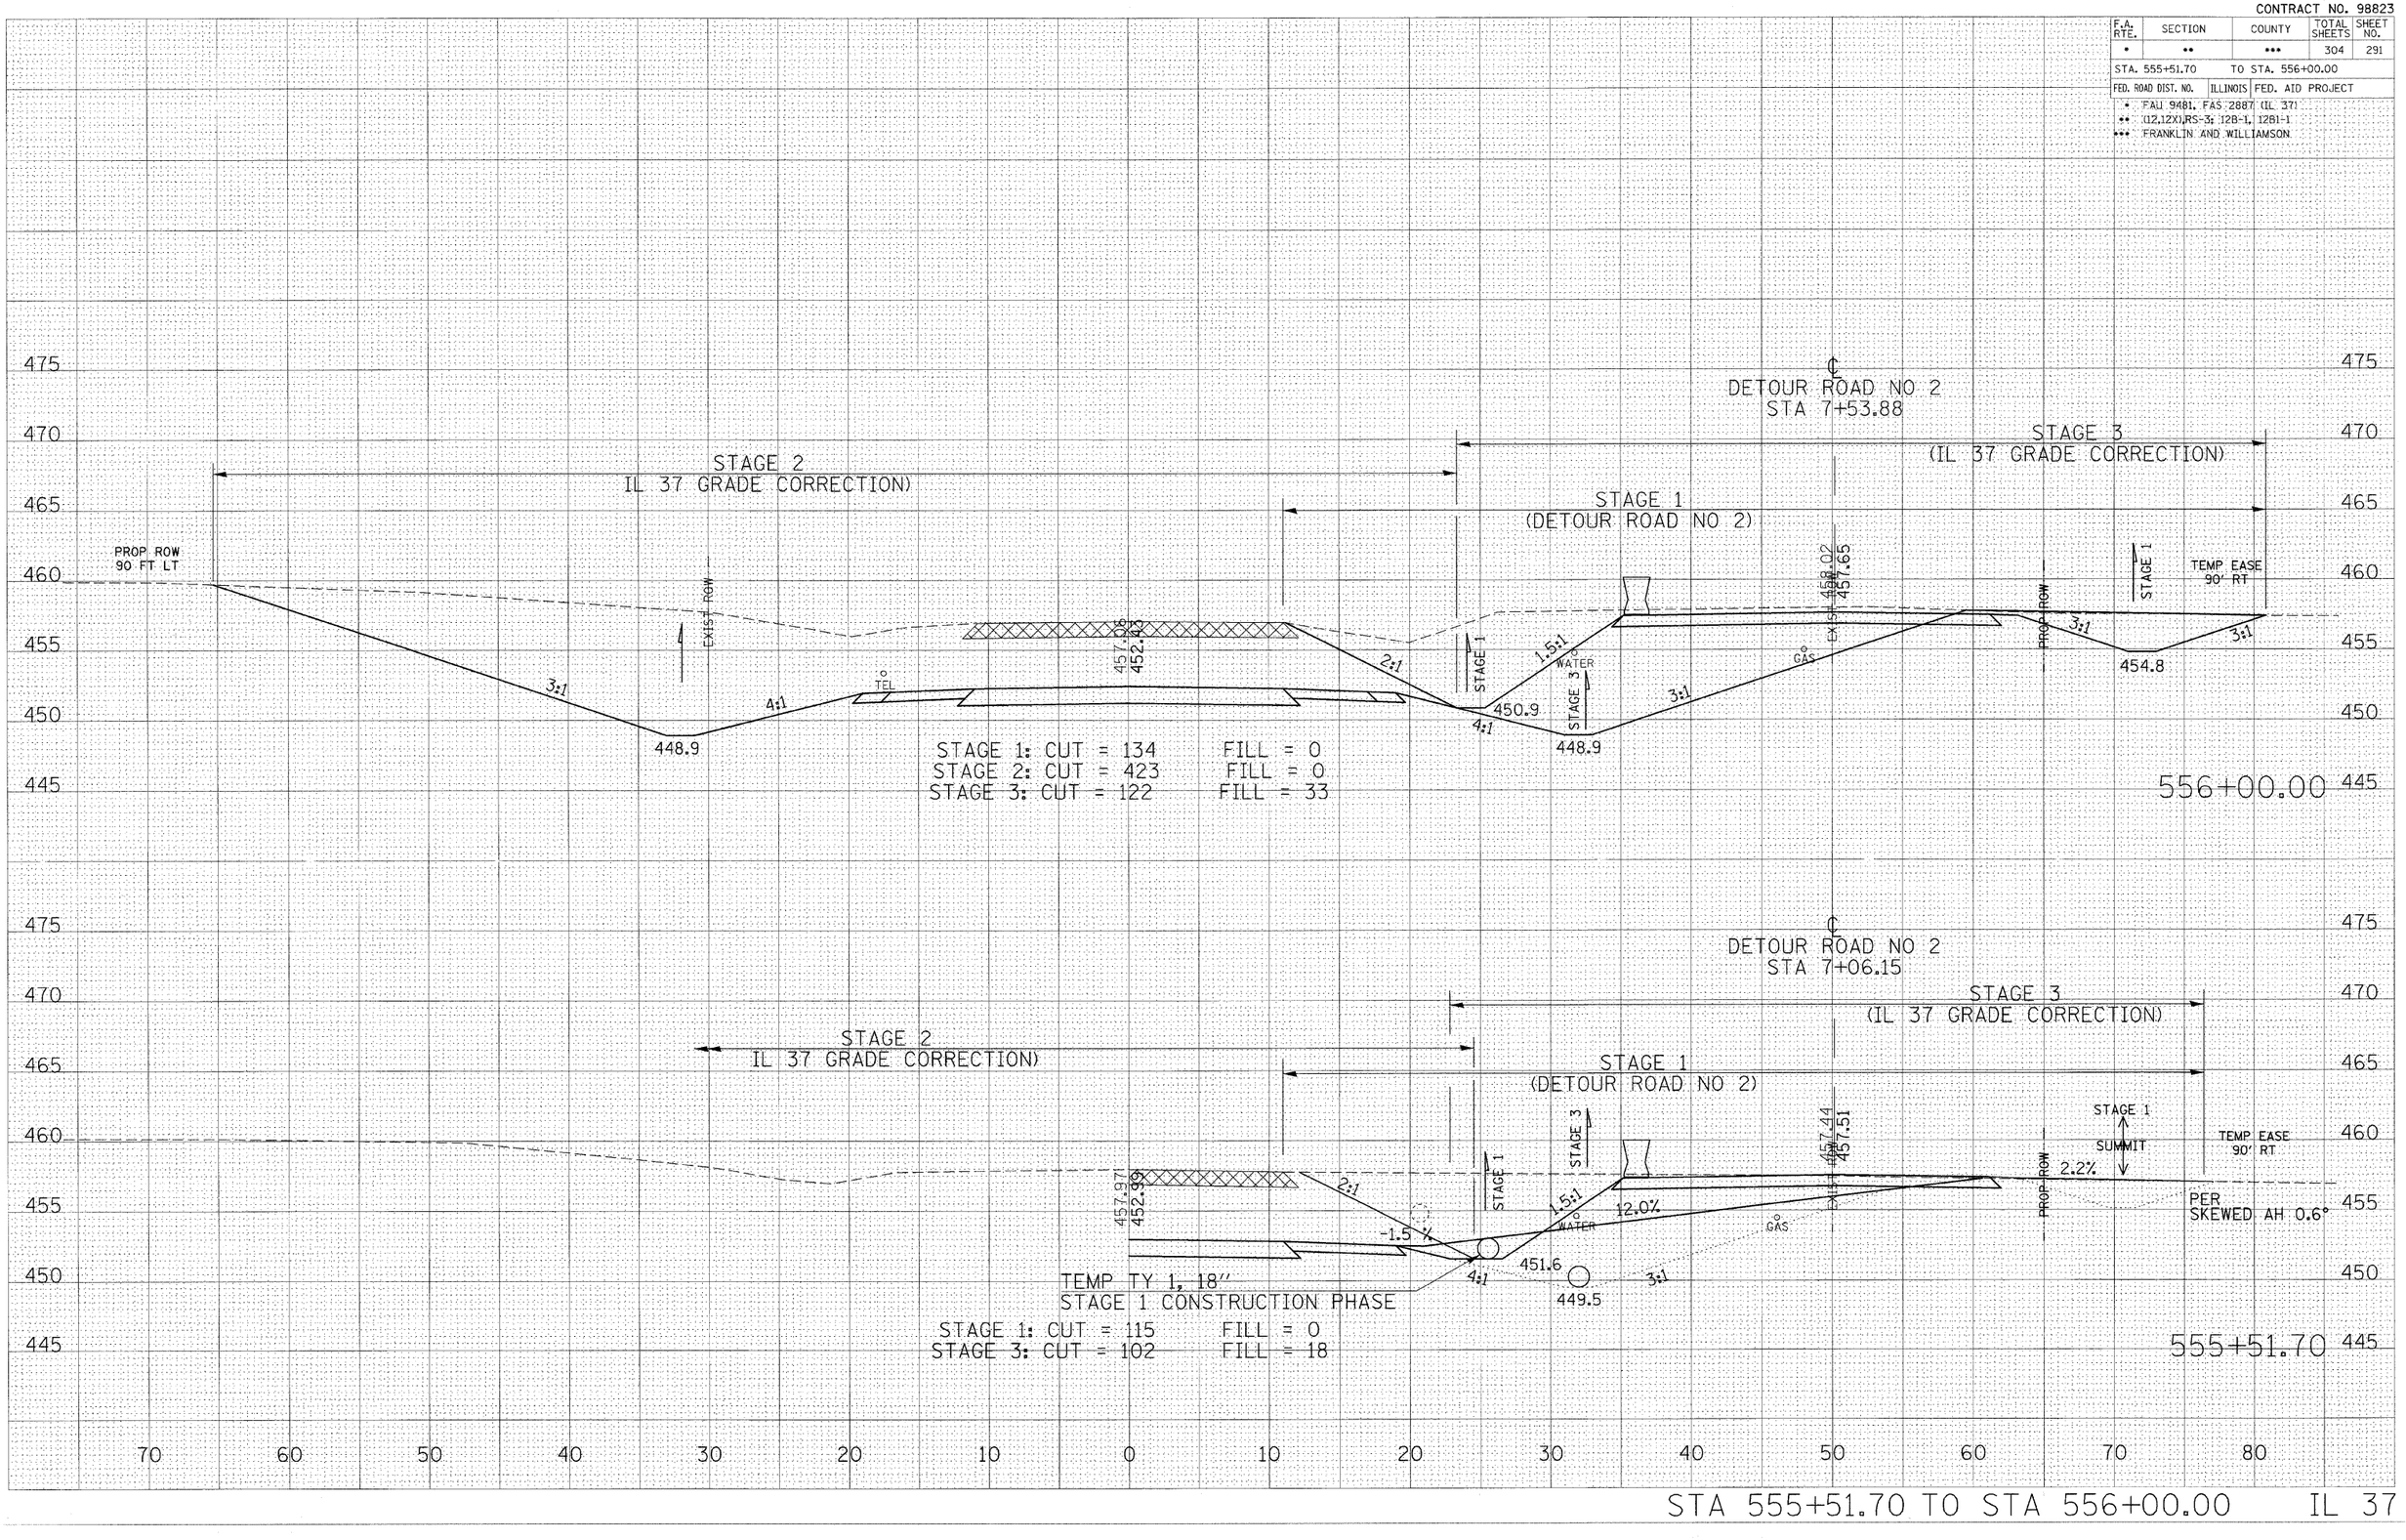

STA 555+51.70 TO STA 556+00.00 IL 37

FINAL SURVEY — NOTE BOOK — NO. — SURVEYED — PLOTTED — TEMPLATE — AREAS — AREAS CHECKED — BY — DATE

ORIGINAL SURVEY — SURVEYED — PLOTTED — BY — DATE

PLOT DATE = 12/7/2009
FILE NAME = S:\Projects\IDOT\LEFTWICHD\Cadd\Sheets\s032
PLOT SCALE = 5.000 '/ IN.
PLOT STYLE = default
USER NAME = default