CONTRACT NO. 98823

F.A. RTE.	SECTION	COUNTY	TOTAL SHEETS	SHEET NO.
*	**	***	304	293

STA. 558+00.00 TO STA. 559+00.00

FED. ROAD DIST. NO. | ILLINOIS | FED. AID PROJECT

* FAU 9481, FAS 2887 (IL 37)
** (12,12X)RS-3; I28-1, I2B1-1
*** FRANKLIN AND WILLIAMSON

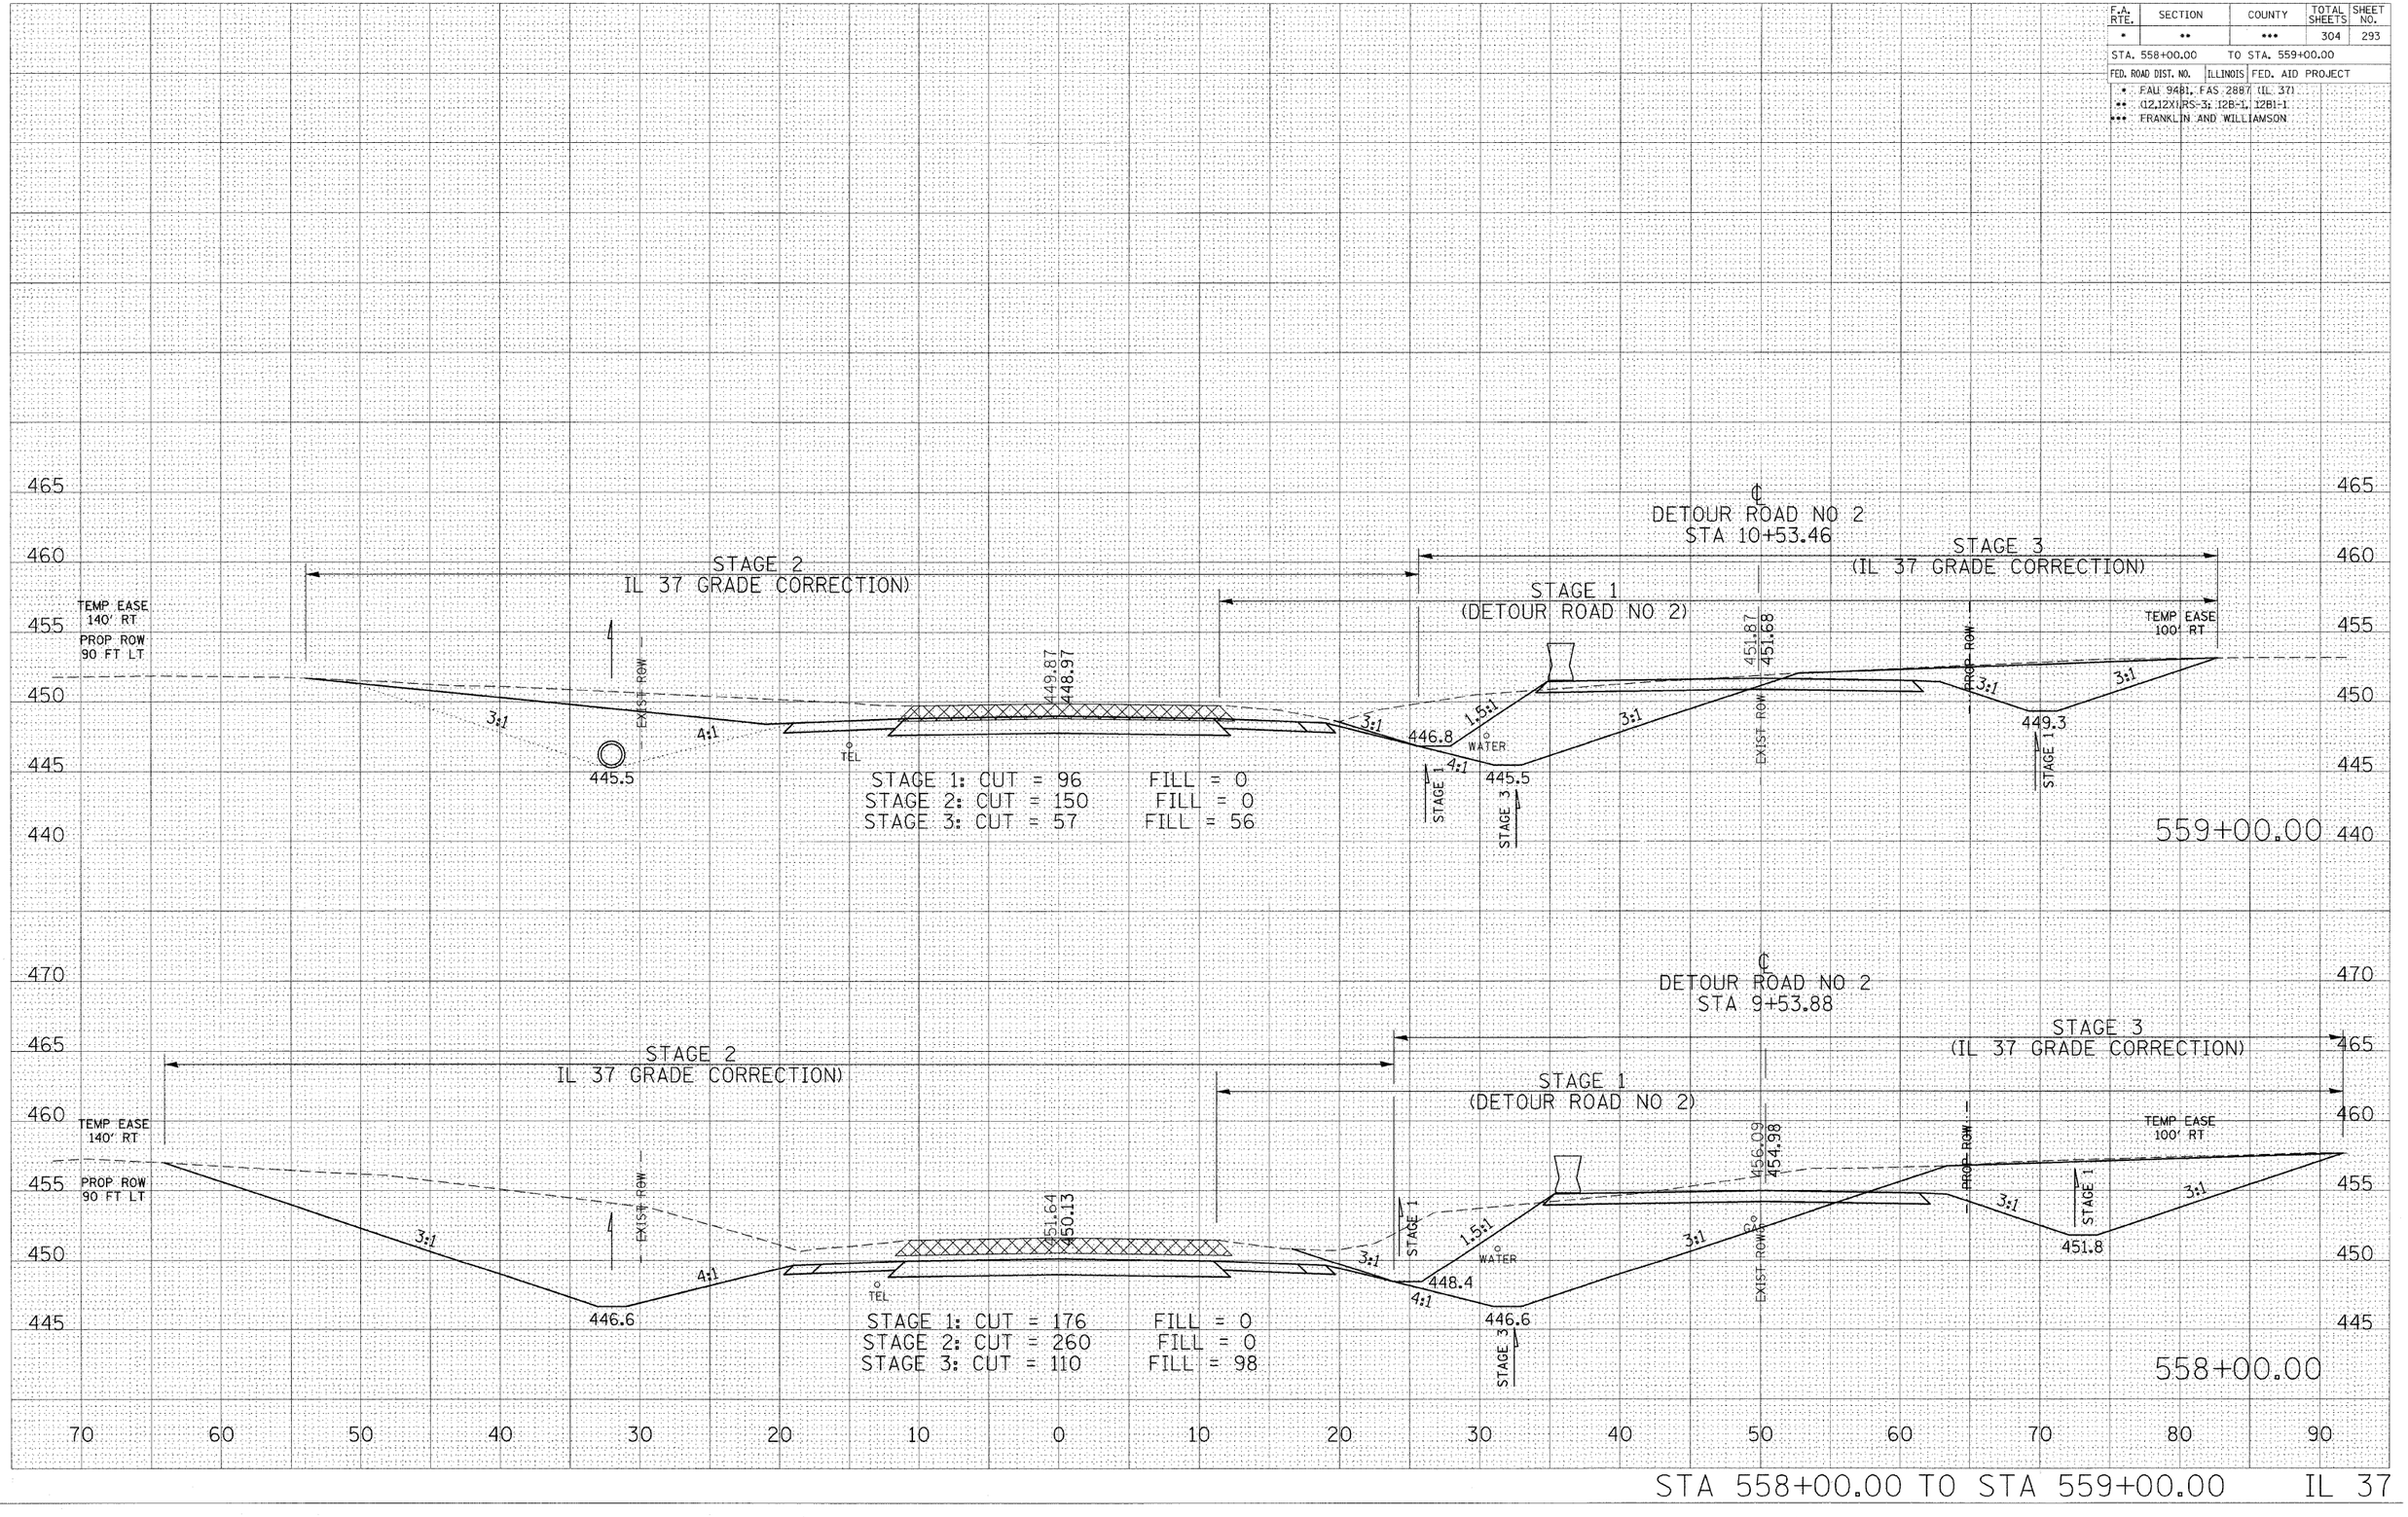

STA 558+00.00 TO STA 559+00.00 IL 37

FINAL SURVEY — NOTE BOOK — NO. — SURVEYED — PLOTTED — TEMPLATE — AREAS — AREAS CHECKED — BY — DATE

ORIGINAL SURVEY — SURVEYED — PLOTTED — TEMPLATE — AREAS — AREAS CHECKED — BY — DATE

PLOT DATE = 12/7/2009
FILE NAME = c:\projects\PWIDOT\LEFTWICHD\sheets\ts02
PLOT SCALE = 5.0000 ' / IN.
USER NAME = lafleurchad