CONTRACT NO. 98823

F.A. RTE.	SECTION	COUNTY	TOTAL SHEETS	SHEET NO.
*	**	***	304	300

STA. 569+15.50 TO STA. 570+87.00

FED. ROAD DIST. NO. | ILLINOIS | FED. AID PROJECT

* FAU 9481, FAS 2887 (IL 37)
** (12,12X),RS-3: I2B-L, I2B1-1
*** FRANKLIN AND WILLIAMSON

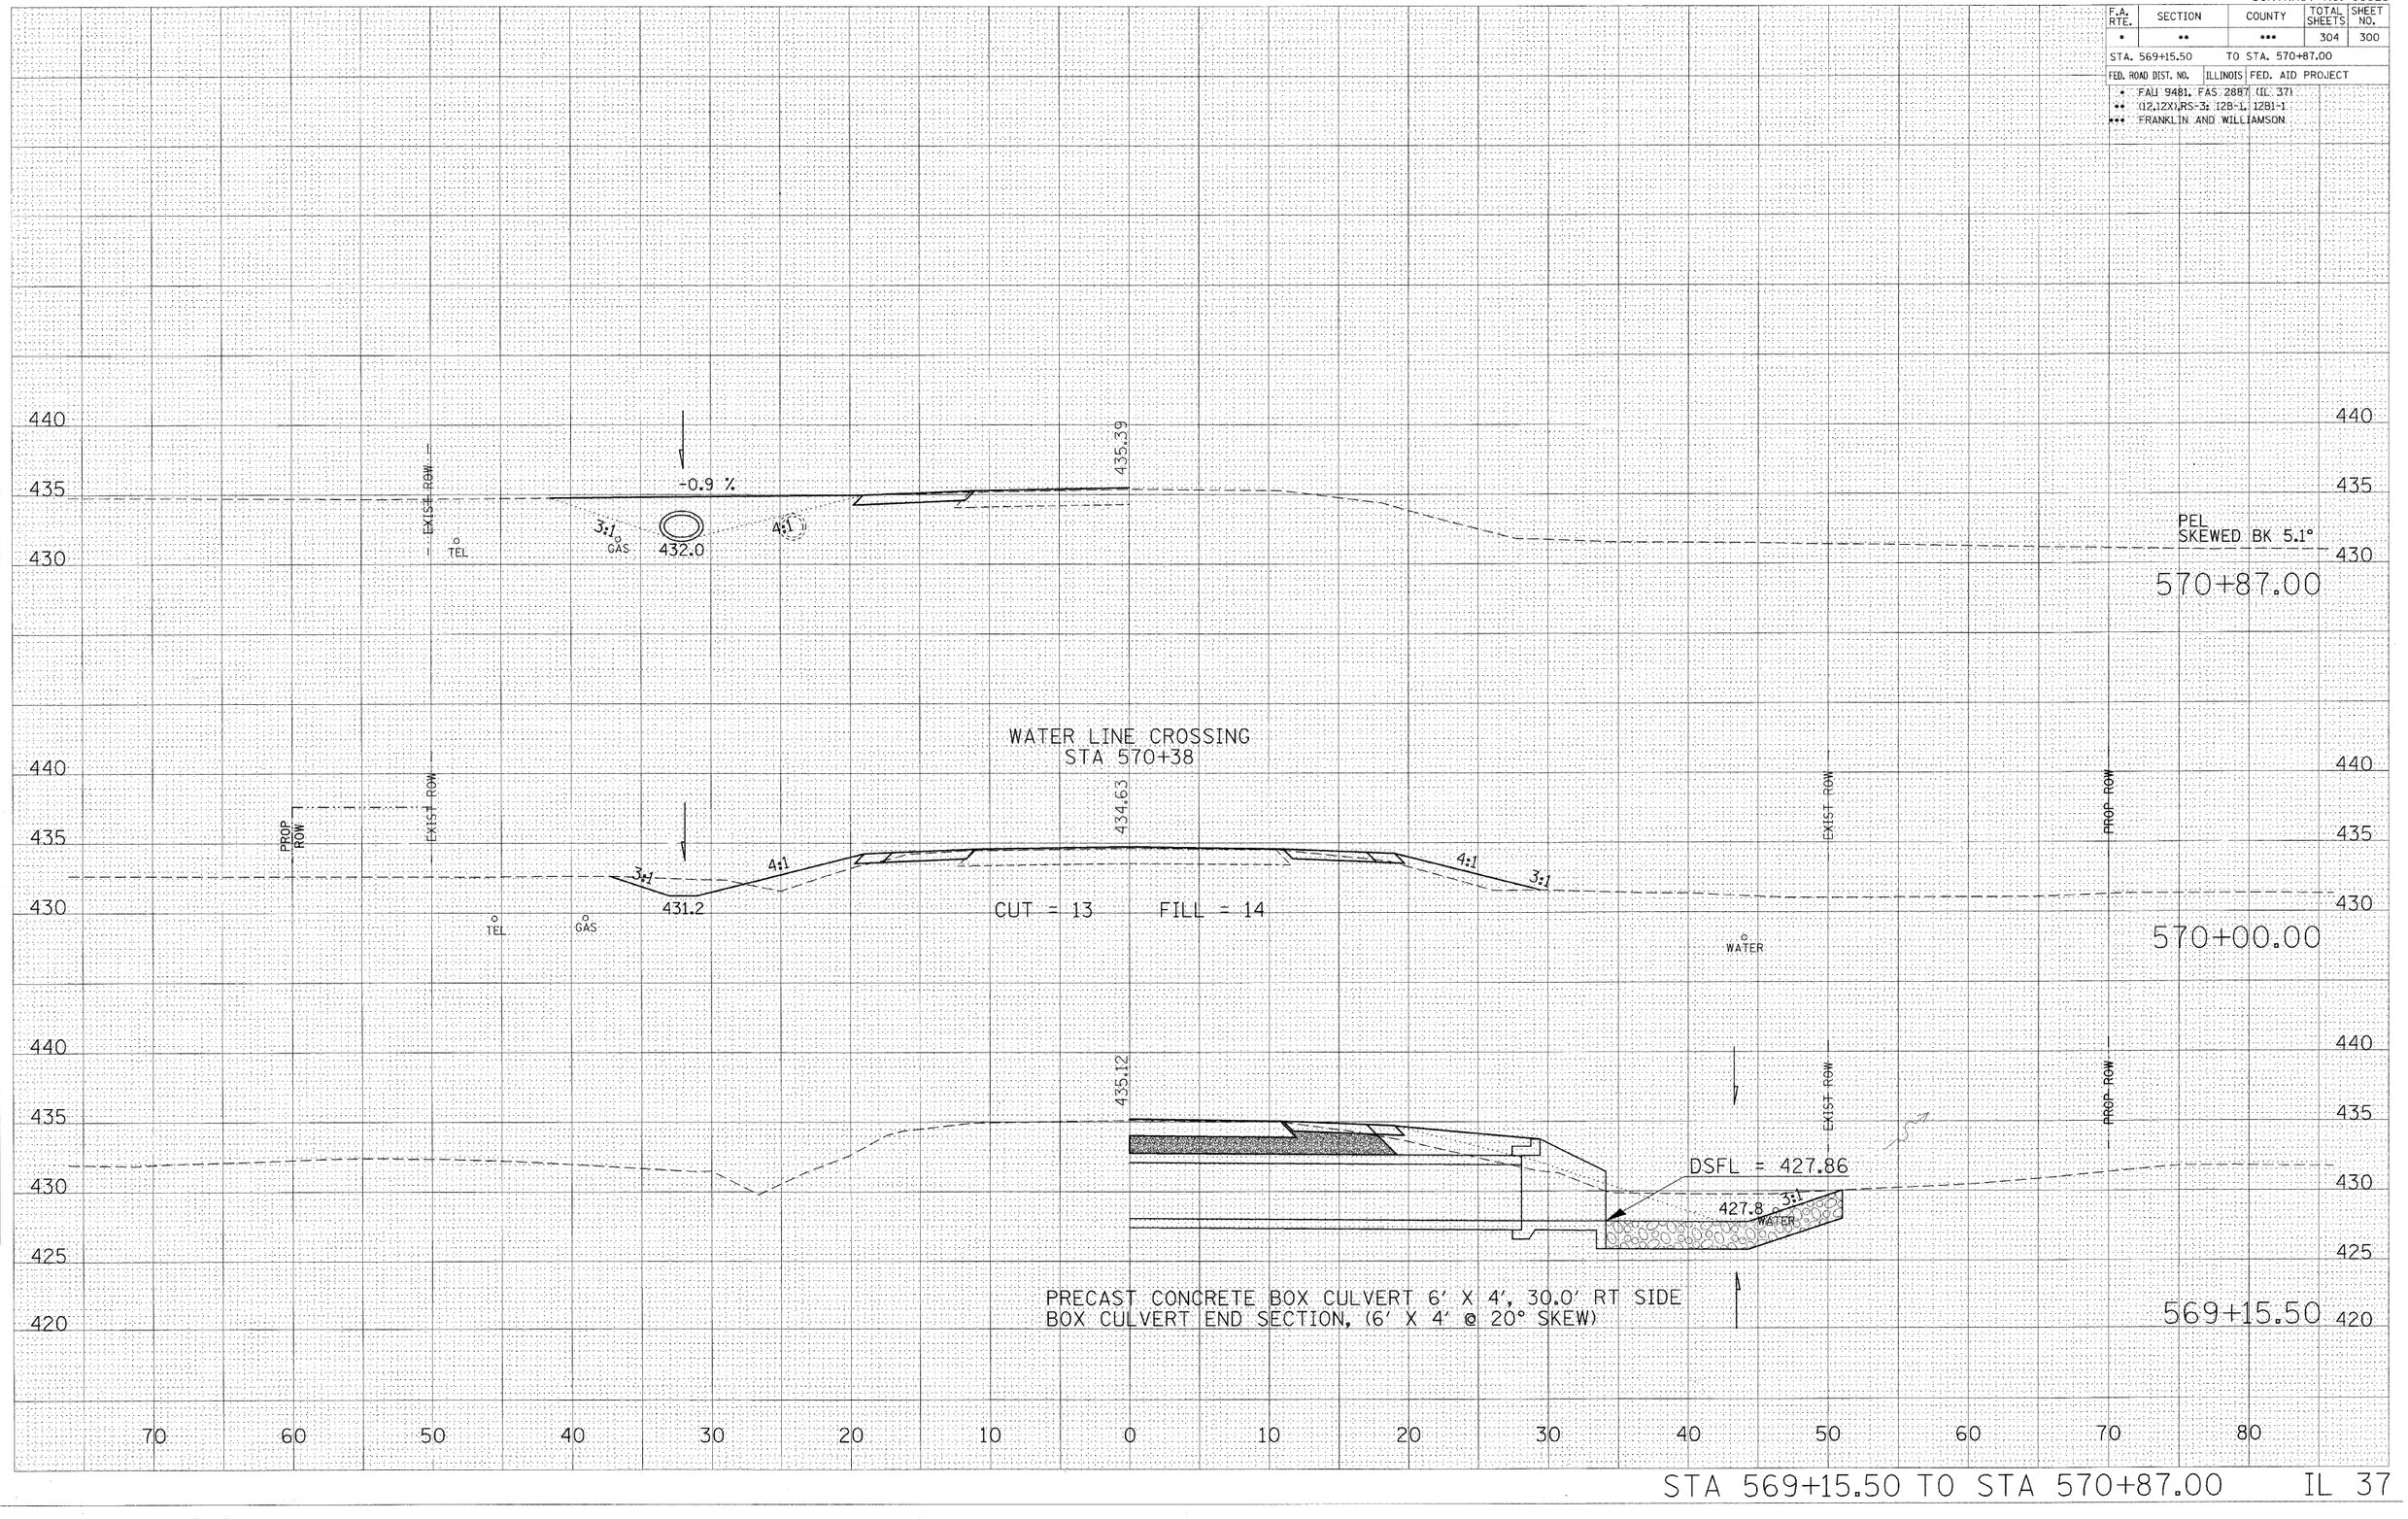

STA 569+15.50 TO STA 570+87.00 IL 37

FINAL SURVEY — NOTE BOOK — NO. — SURVEYED — PLOTTED — TEMPLATE — AREAS — AREAS CHECKED — BY — DATE

ORIGINAL SURVEY — SURVEYED — PLOTTED — NO. — BY — DATE

PLOT DATE = 12/7/2009
FILE NAME = c:\projects\PW\IDOT\LEFTWICHOL\Cross Sections\98823sht32.dgn
PLOT SCALE = 50.0000 '/ IN.
PLOT STYLE = Default
USER NAME = lefswicholl