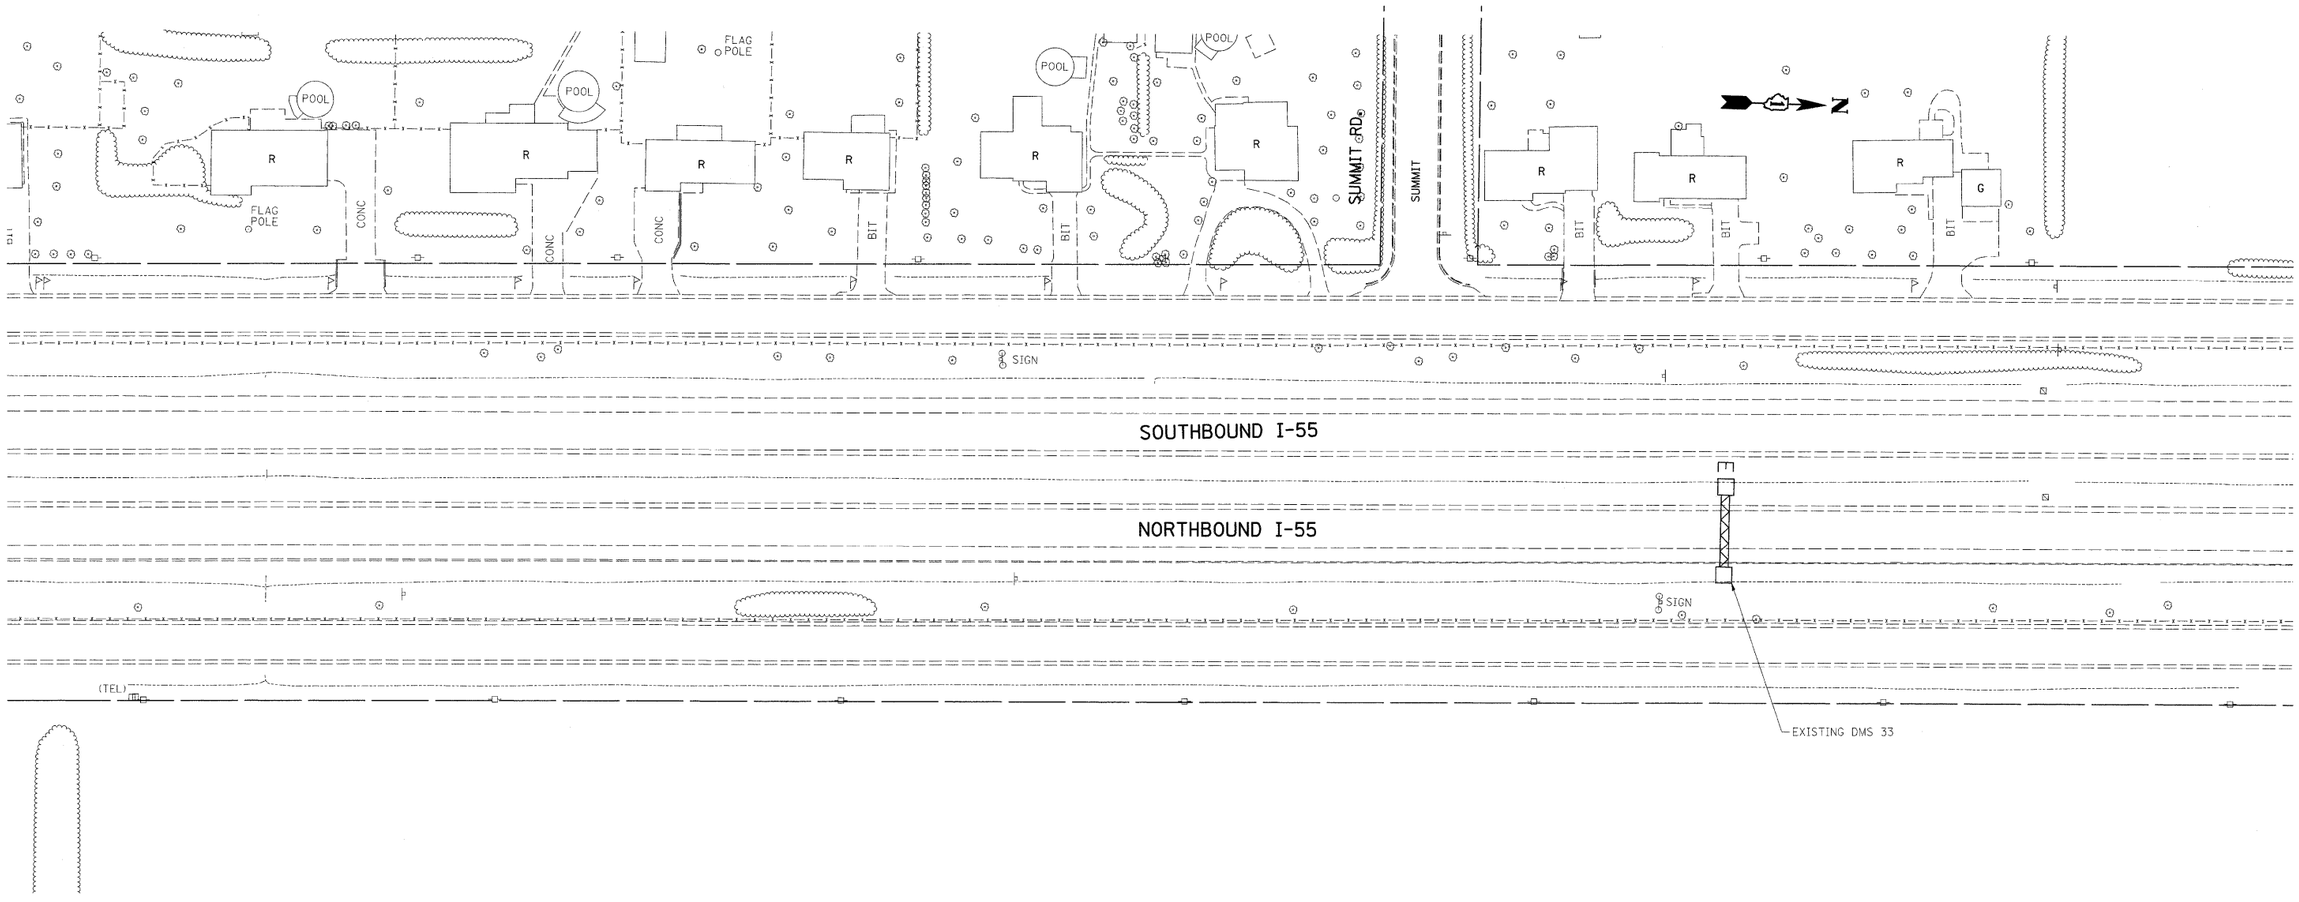

E1a

FILE NAME = c:\pw_work\pwidot\bauerdl\dms90122\D115928-sht-lightaa.dgn	USER NAME = bauerdl	DESIGNED -	REVISED -	STATE OF ILLINOIS DEPARTMENT OF TRANSPORTATION	CCTV CAMERA EXPANSION-FAI 55 (US 6 TO I-294) DMS 33 - SUMMIT RD.	F.A. RTE.	SECTION	COUNTY	TOTAL SHEETS / SHEET NO.
		DRAWN -	REVISED -			55	2007-062I	WILL	79 / 5
	PLOT SCALE = 50.0000 ' / IN.	CHECKED -	REVISED -					CONTRACT NO. 60E01	
	PLOT DATE = 3/18/2009	DATE -	REVISED -		SCALE: SHEET NO. OF SHEETS STA. TO STA.	FED. ROAD DIST. NO.	ILLINOIS	FED. AID PROJECT	