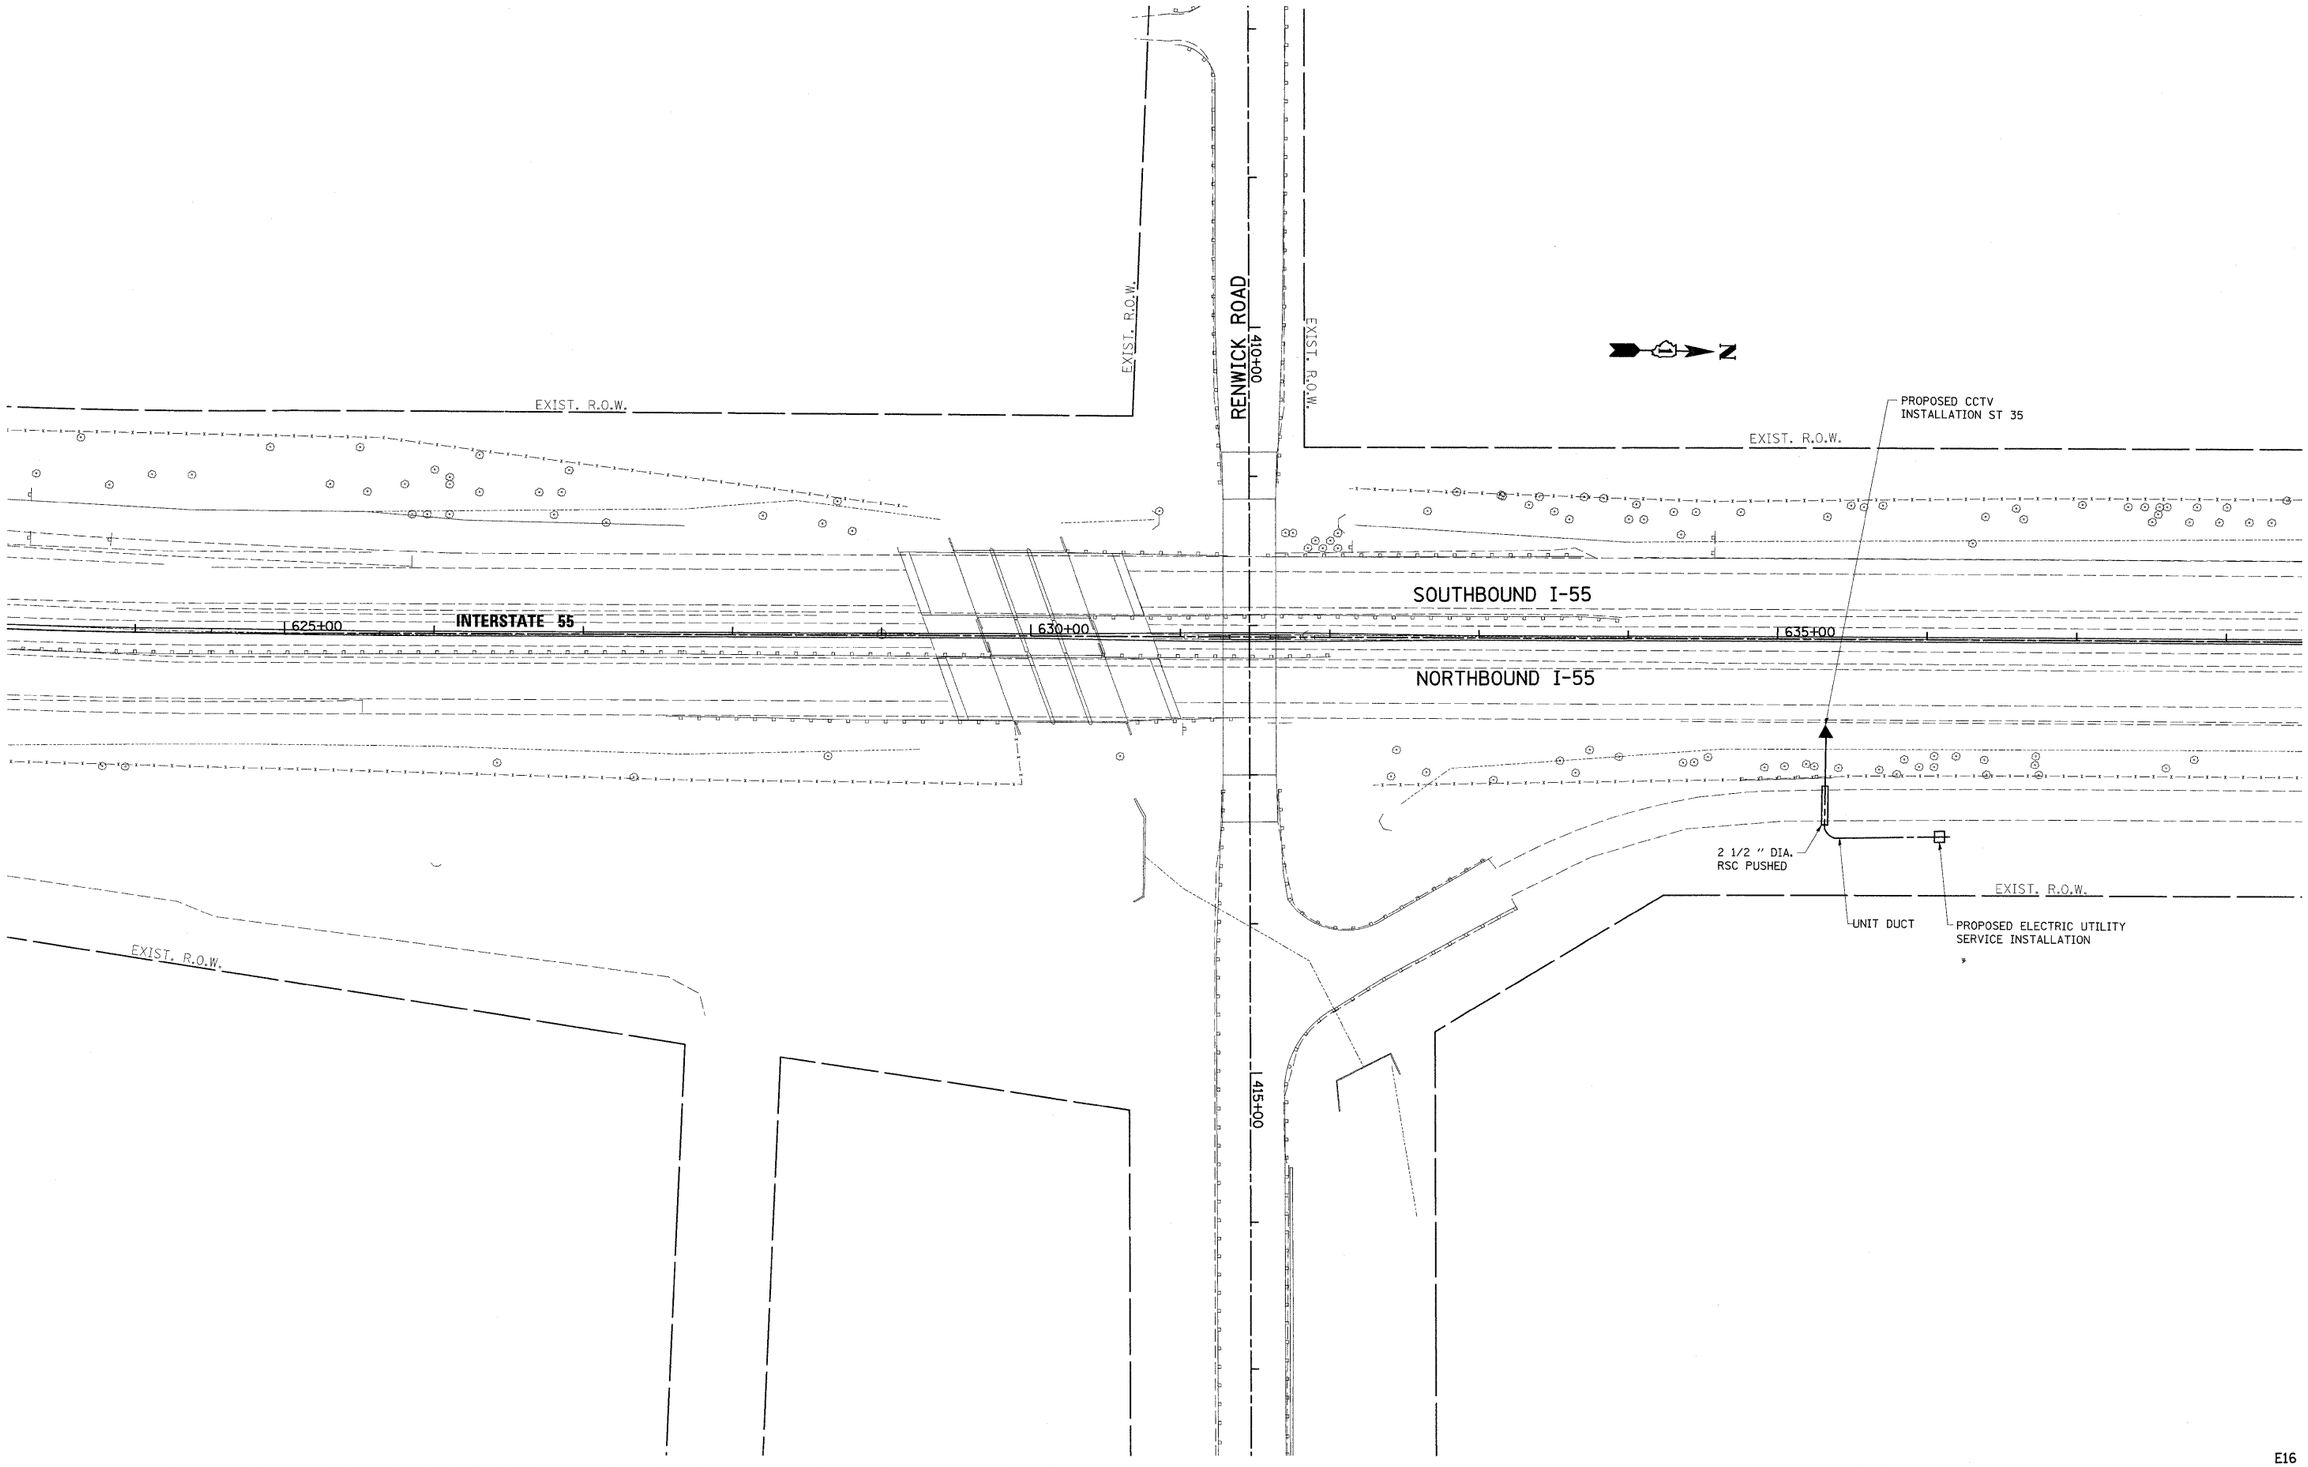

E16

FILE NAME = c:\pw_work\pwidot\bauerdl\dms90122\D1159?8-sht-lightaa.dgn	USER NAME = bauerdl	DESIGNED -	REVISED -
		DRAWN -	REVISED -
	PLOT SCALE = 50.0000 ' / IN.	CHECKED -	REVISED -
	PLOT DATE = 3/18/2009	DATE -	REVISED -

STATE OF ILLINOIS
DEPARTMENT OF TRANSPORTATION

CCTV CAMERA EXPANSION–FAI 55 (US 6 TO I–294)
CAMERA ST 35 – RENWICK RD.

SCALE: | SHEET NO. OF SHEETS | STA. | TO STA.

F.A. RTE.	SECTION	COUNTY	TOTAL SHEETS	SHEET NO.
55	2007-062I	WILL	74	20
		CONTRACT NO. 60E01		
FED. ROAD DIST. NO.	ILLINOIS	FED. AID PROJECT		