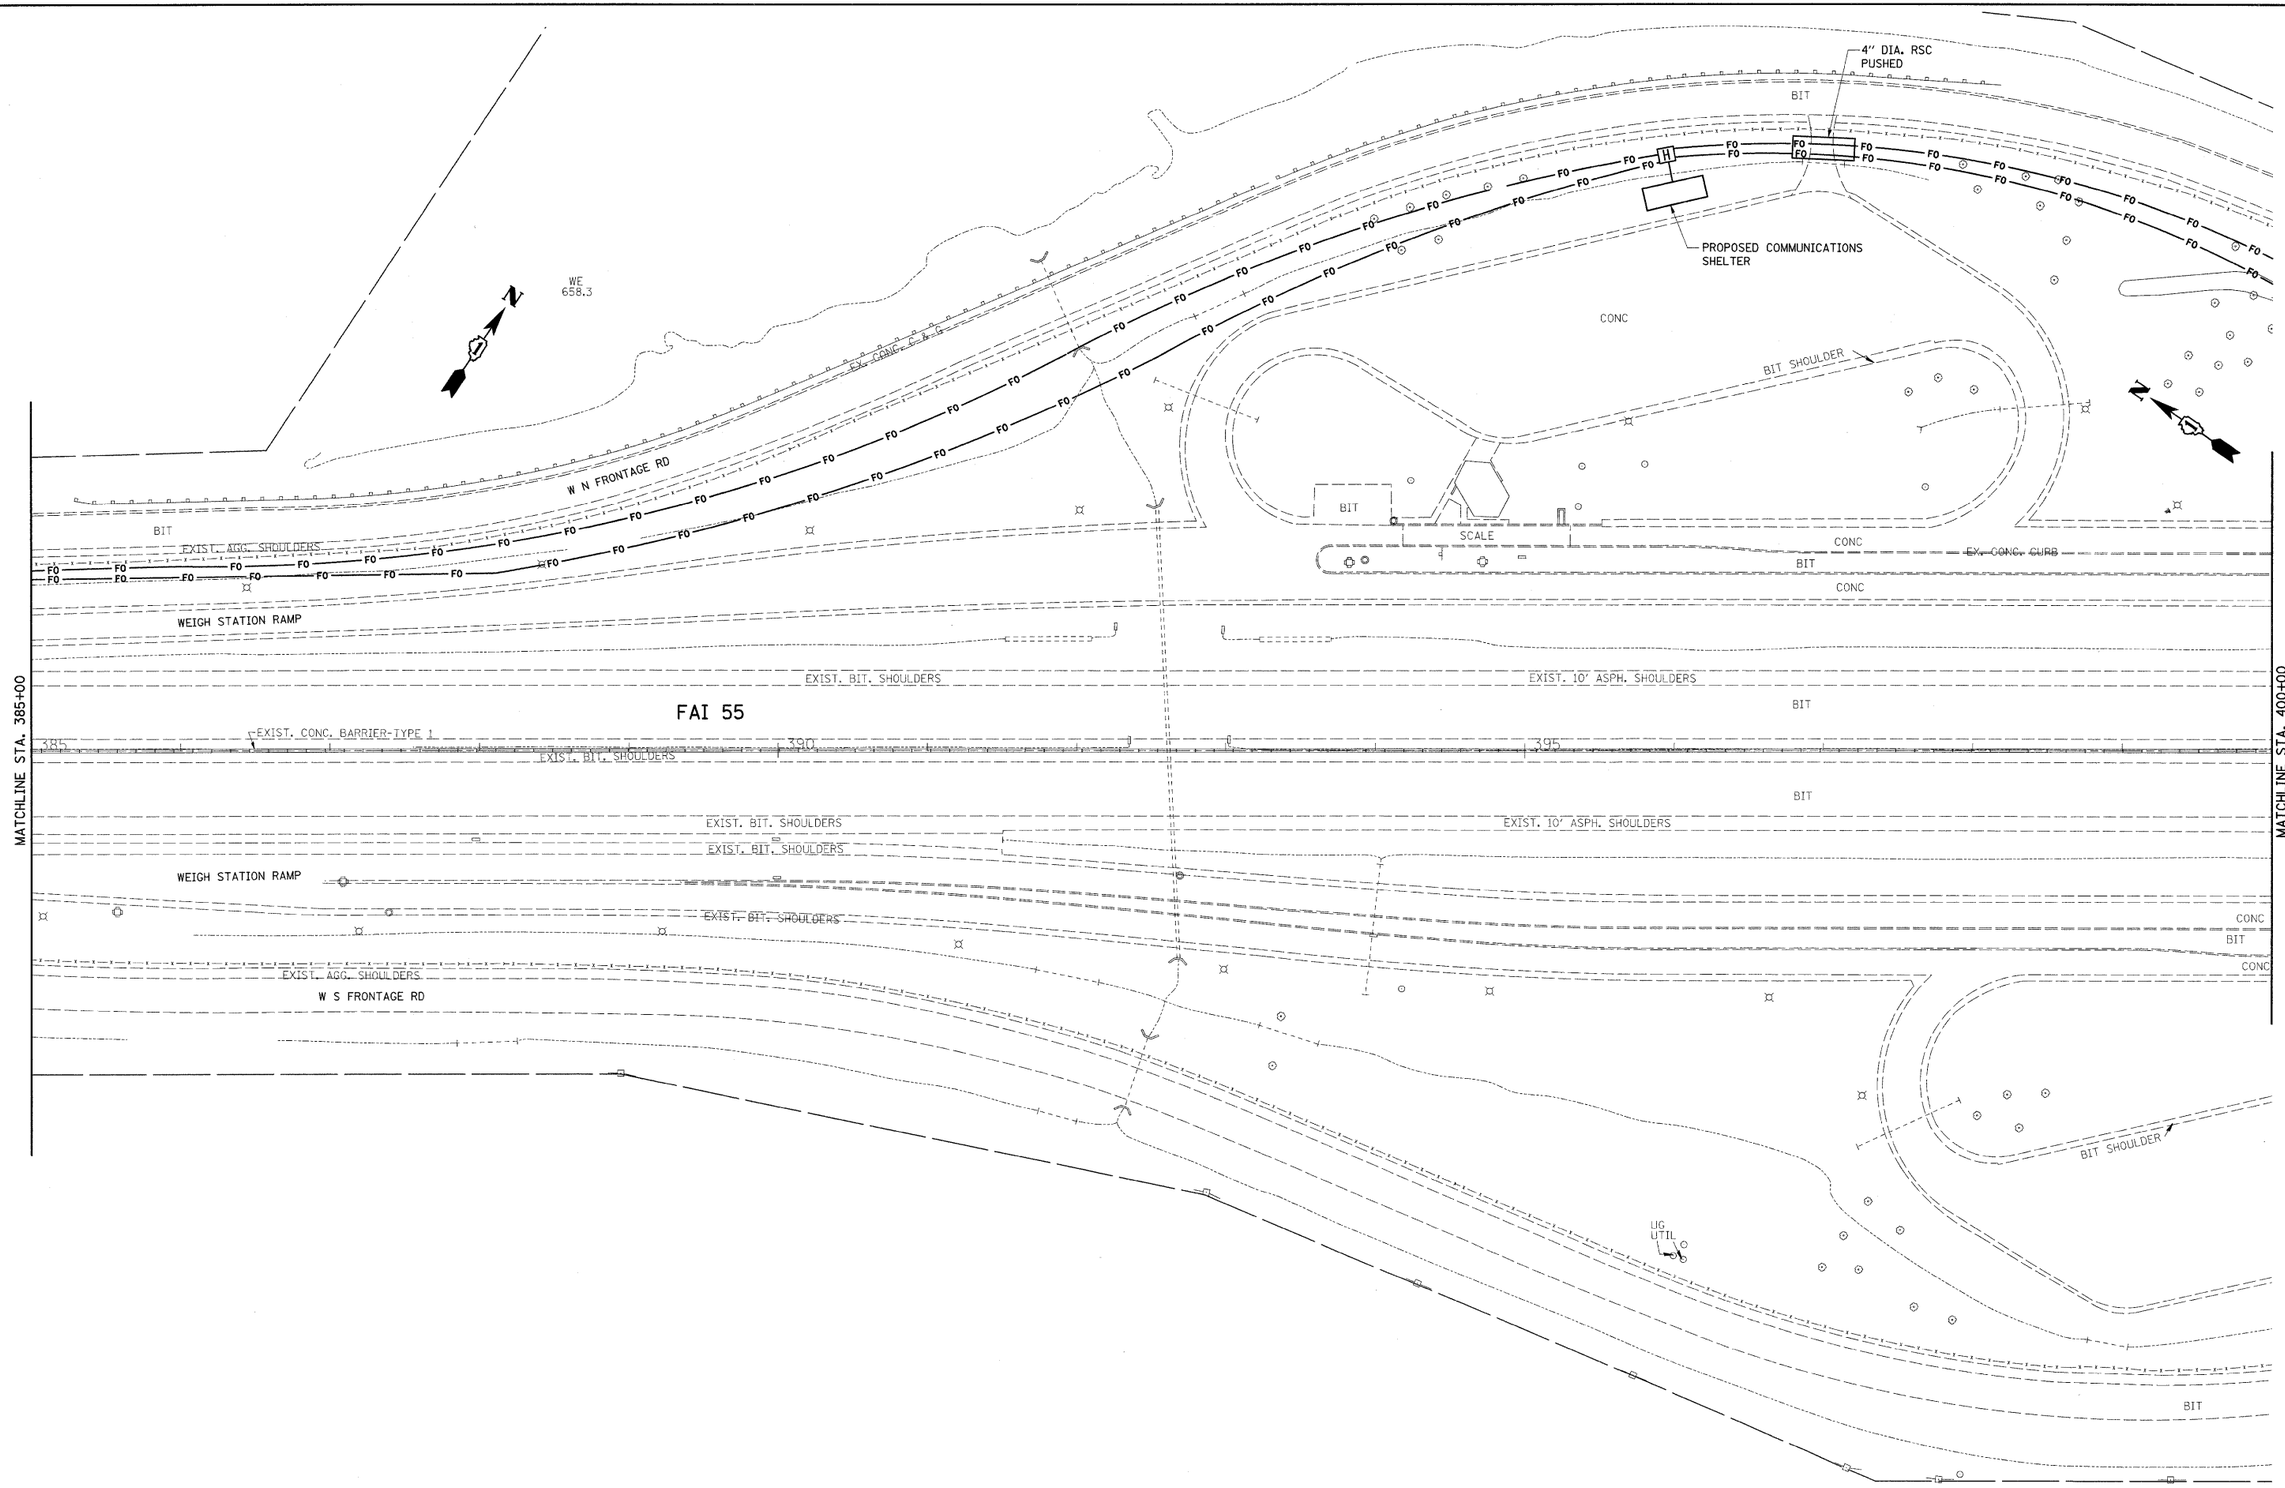

FILE NAME = c:\pw_work\PWIDOT\BAUERDL\dms90122\D115908-sht-lightab.dgn	USER NAME = bauerdl	DESIGNED -	REVISED -	STATE OF ILLINOIS DEPARTMENT OF TRANSPORTATION	CCTV CAMERA EXPANSION – I-55 (US 6 TO I-294) N/O NAPERVILLE RD.	F.A. RTE. 55	SECTION 2007-062I	COUNTY WILL & COOK	TOTAL SHEETS 74 / SHEET NO. 29
		DRAWN -	REVISED -					CONTRACT NO. 60E01	
	PLOT SCALE = 50.0000 sf / IN.	CHECKED -	REVISED -						
	PLOT DATE = 3/18/2009	DATE -	REVISED -		SCALE: 1"=50' SHEET NO. OF SHEETS STA. 385+00 TO STA. 400+00	FED. ROAD DIST. NO.	ILLINOIS	FED. AID PROJECT	