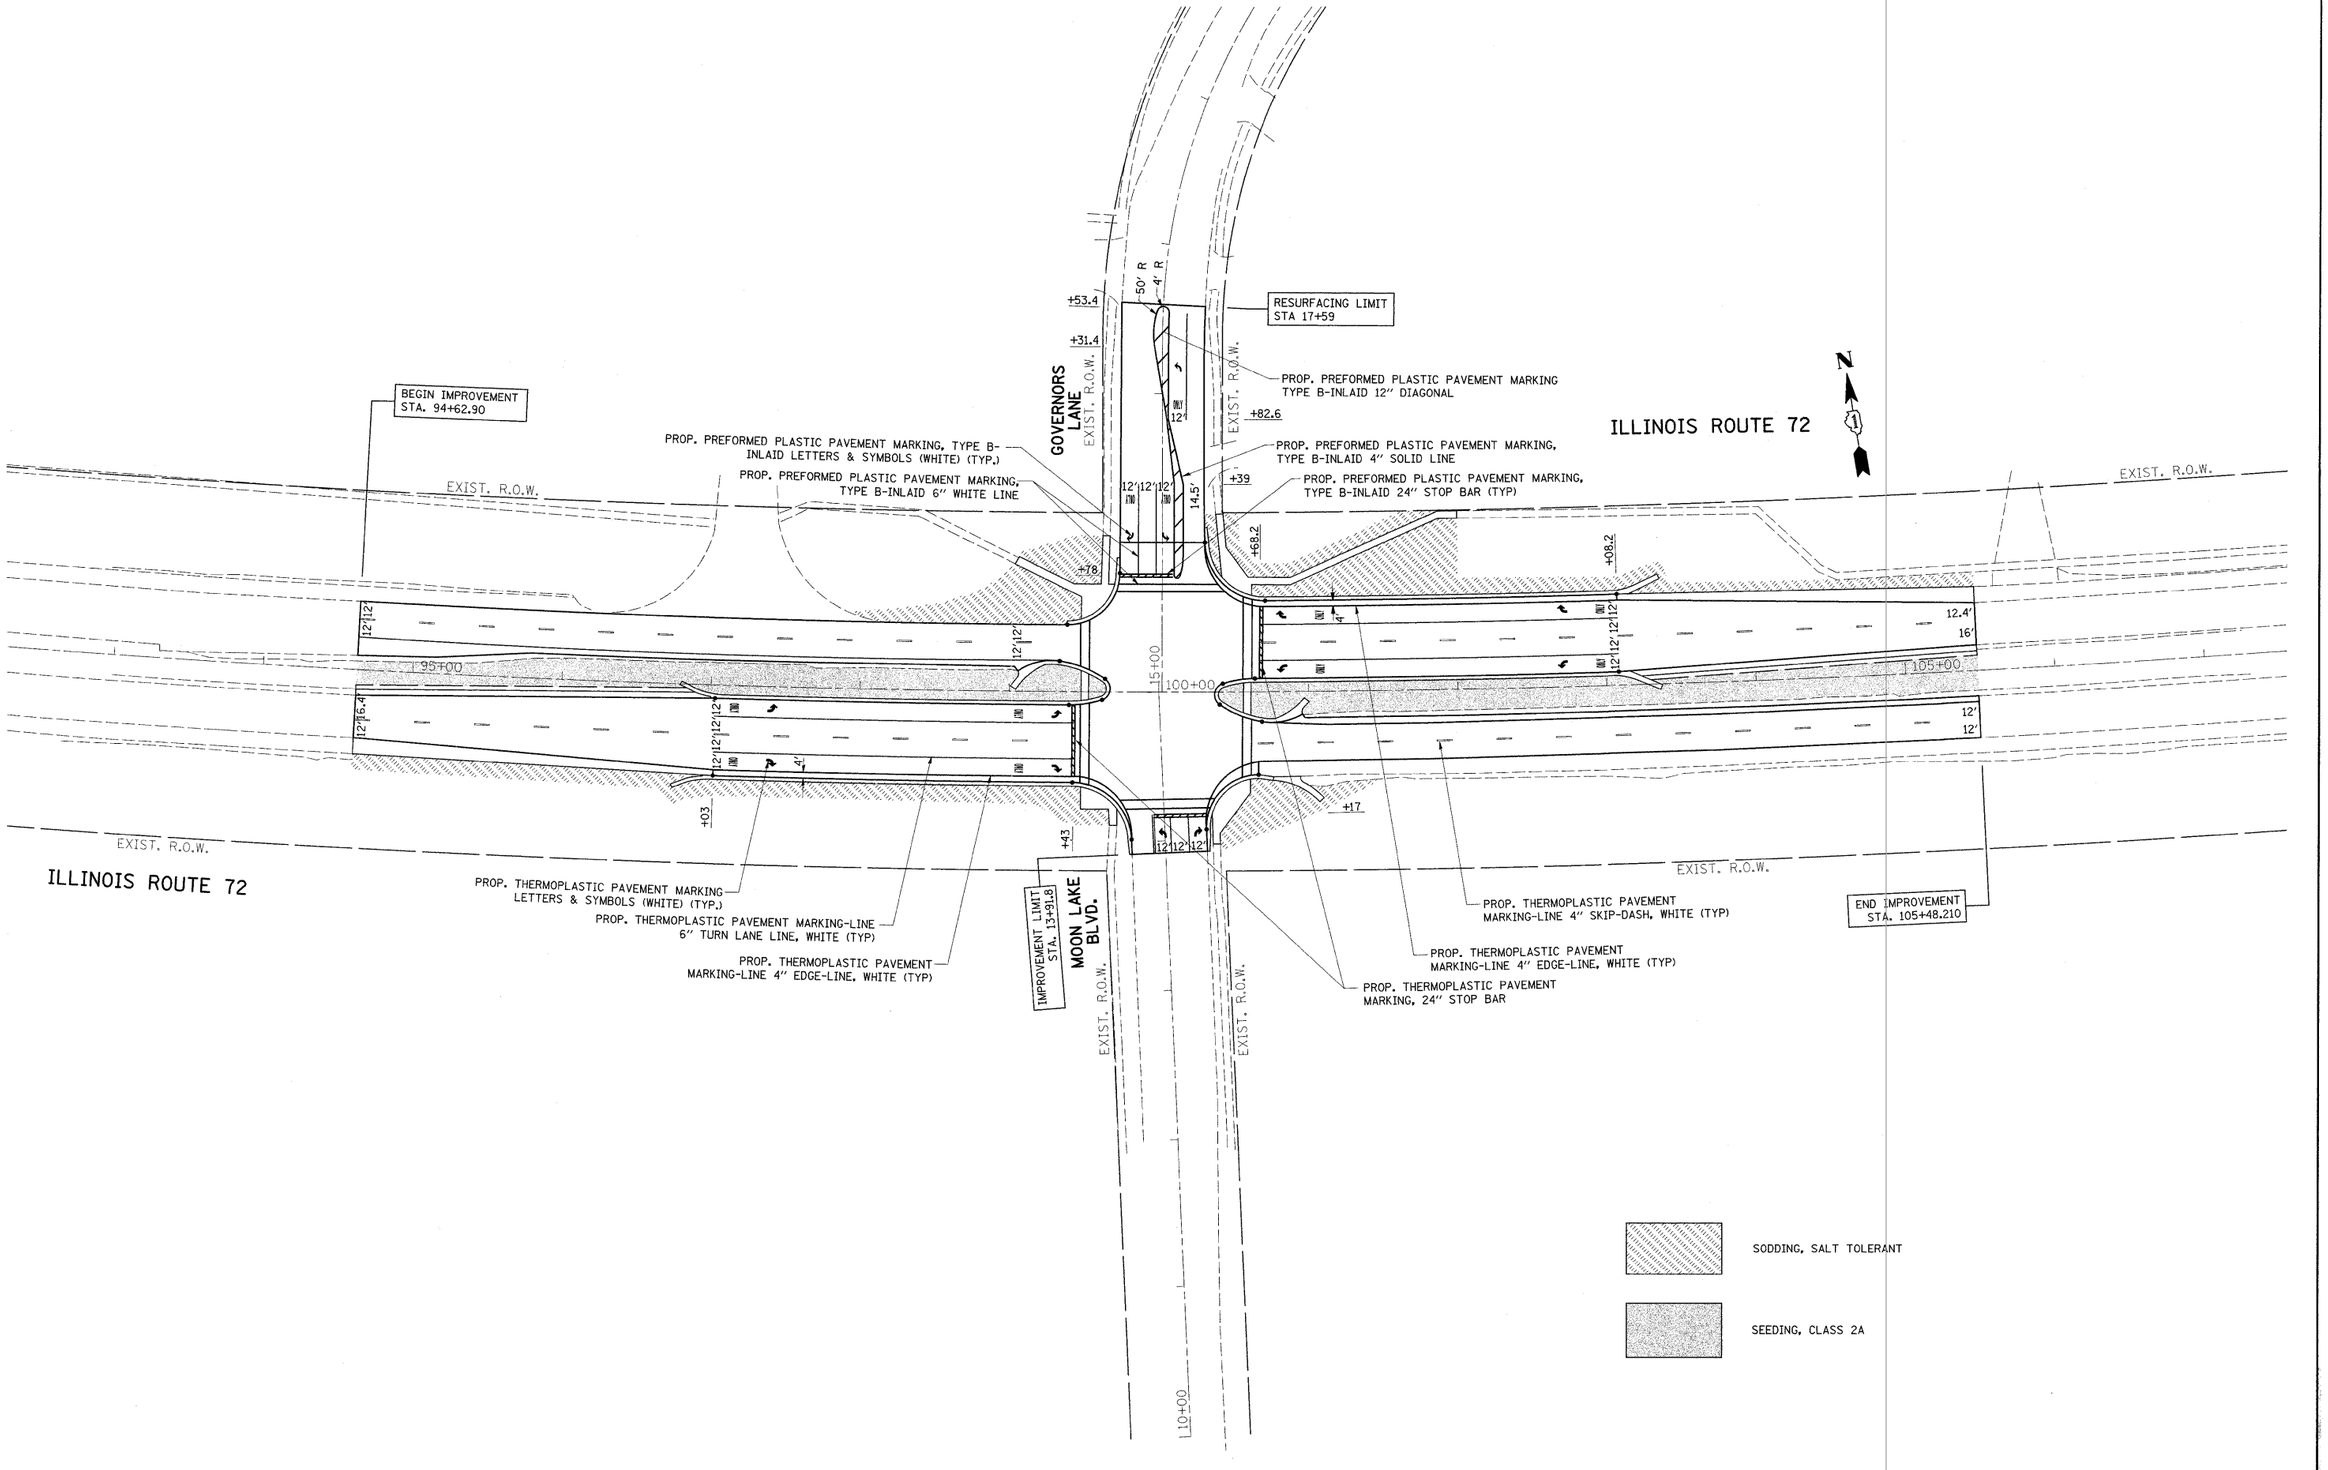

FILE NAME = c:\pw_work\PWIDOT\BAUERDL\d2103868\D149808-sht-pmk.dgn	USER NAME = bauerdl	DESIGNED -	REVISED -
		DRAWN -	REVISED -
	PLOT SCALE = 50.0000 ' / IN.	CHECKED -	REVISED -
	PLOT DATE = 3/25/2009	DATE -	REVISED -

STATE OF ILLINOIS
DEPARTMENT OF TRANSPORTATION

PROP. PAVEMENT MARKING & LANDSCAPING PLAN
IL. 72 (HIGGINS RD) @ MOON LAKE BLVD/GOVERNOR'S LANE

SCALE: 1"=50' | SHEET NO. OF SHEETS | STA. | TO STA.

F.A.P RTE.	SECTION	COUNTY	TOTAL SHEETS	SHEET NO.
341	32-2-R-N	COOK	53	15
		CONTRACT NO. 60E64		
		ILLINOIS FED. AID PROJECT		