| COOK | | |
|---|---|---|
| STA. | TO STA. | |
| FED. ROAD DIST NO 7 | ILLINOIS | FED AID PROJECT |

## TRAFFIC SIGNAL LEGEND

| | PROPOSED | EXISTING |
|---|---|---|
| CONTROLLER | | |
| SERVICE INSTALLATION | | |
| SIGNAL HEAD | | |
| SIGNAL HEAD WITH BACKPLATE | | |
| SIGNAL HEAD, PEDESTRIAN | | |
| SIGNAL POST | | |
| MAST ARM ASSEMBLY AND POLE, STEEL | | |
| COMMON TRENCH | CT | |
| UNIT DUCT | UD | |
| HANDHOLE | | |
| HEAVY DUTY HANDHOLE | H | H "E" |
| DOUBLE HANDHOLE | | |
| G.S. CONDUIT IN TRENCH OR PUSHED | | |
| PEDESTRIAN PUSH BUTTON DETECTOR | | |
| DETECTOR LOOP | | |
| EMERGENCY VEHICLE SYSTEM DETECTOR | | |
| CONFIRMATION BEACON | | |

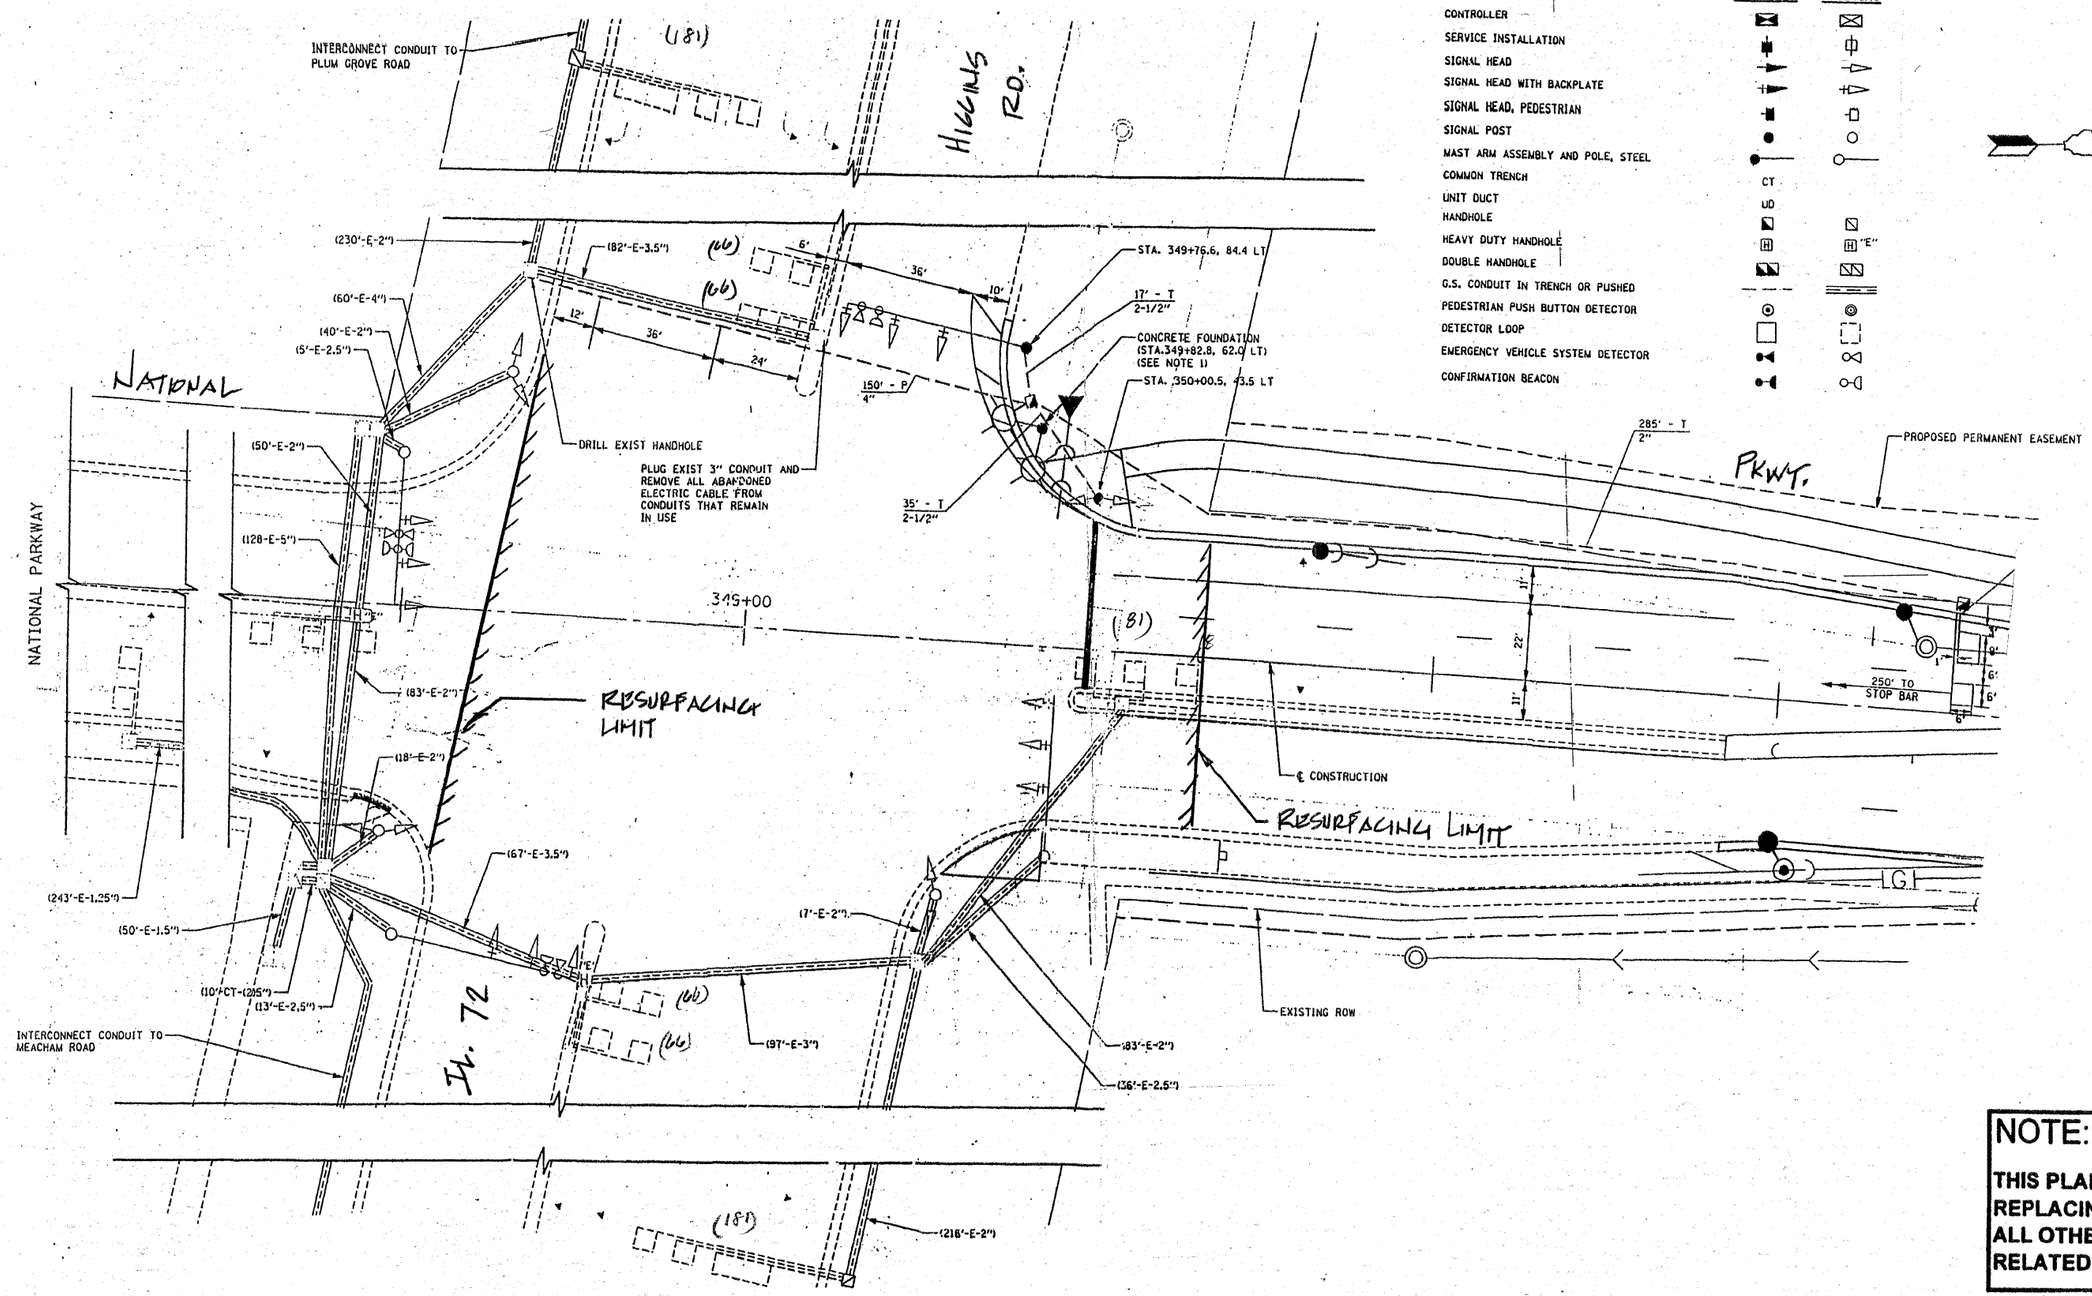


## NOTE:

**THIS PLAN IS FOR THE PURPOSE OF REPLACING THE DETECTOR LOOPS ONLY. ALL OTHER INFORMATION SHOWN IS NOT RELATED AND WILL BE DISREGARDED.**

# REPLACE ALL DETECTOR LOOPS AS SHOWN

**(WITHIN THE RESURFACING LIMITS)**

| CODE NO. | QUANTITY | UNIT | ITEM |
|---|---|---|---|
| 80600600 | 707 | Foot | Detector Loop Replacement |

| REVISIONS | |
|---|---|
| NAME | DATE |
| | |
| | |
| | |
| | |
| | |
| | |

ILLINOIS DEPARTMENT OF TRANSPORTATION

**DETECTOR LOOP REPLACEMENT**

ILL. ROUTE 72 @ NATIONAL PKWY.

SCALE: NONE

DATE FEB. 2009

DRAWN BY JHE
DESIGNED BY: JHE
CHECKED BY DAD