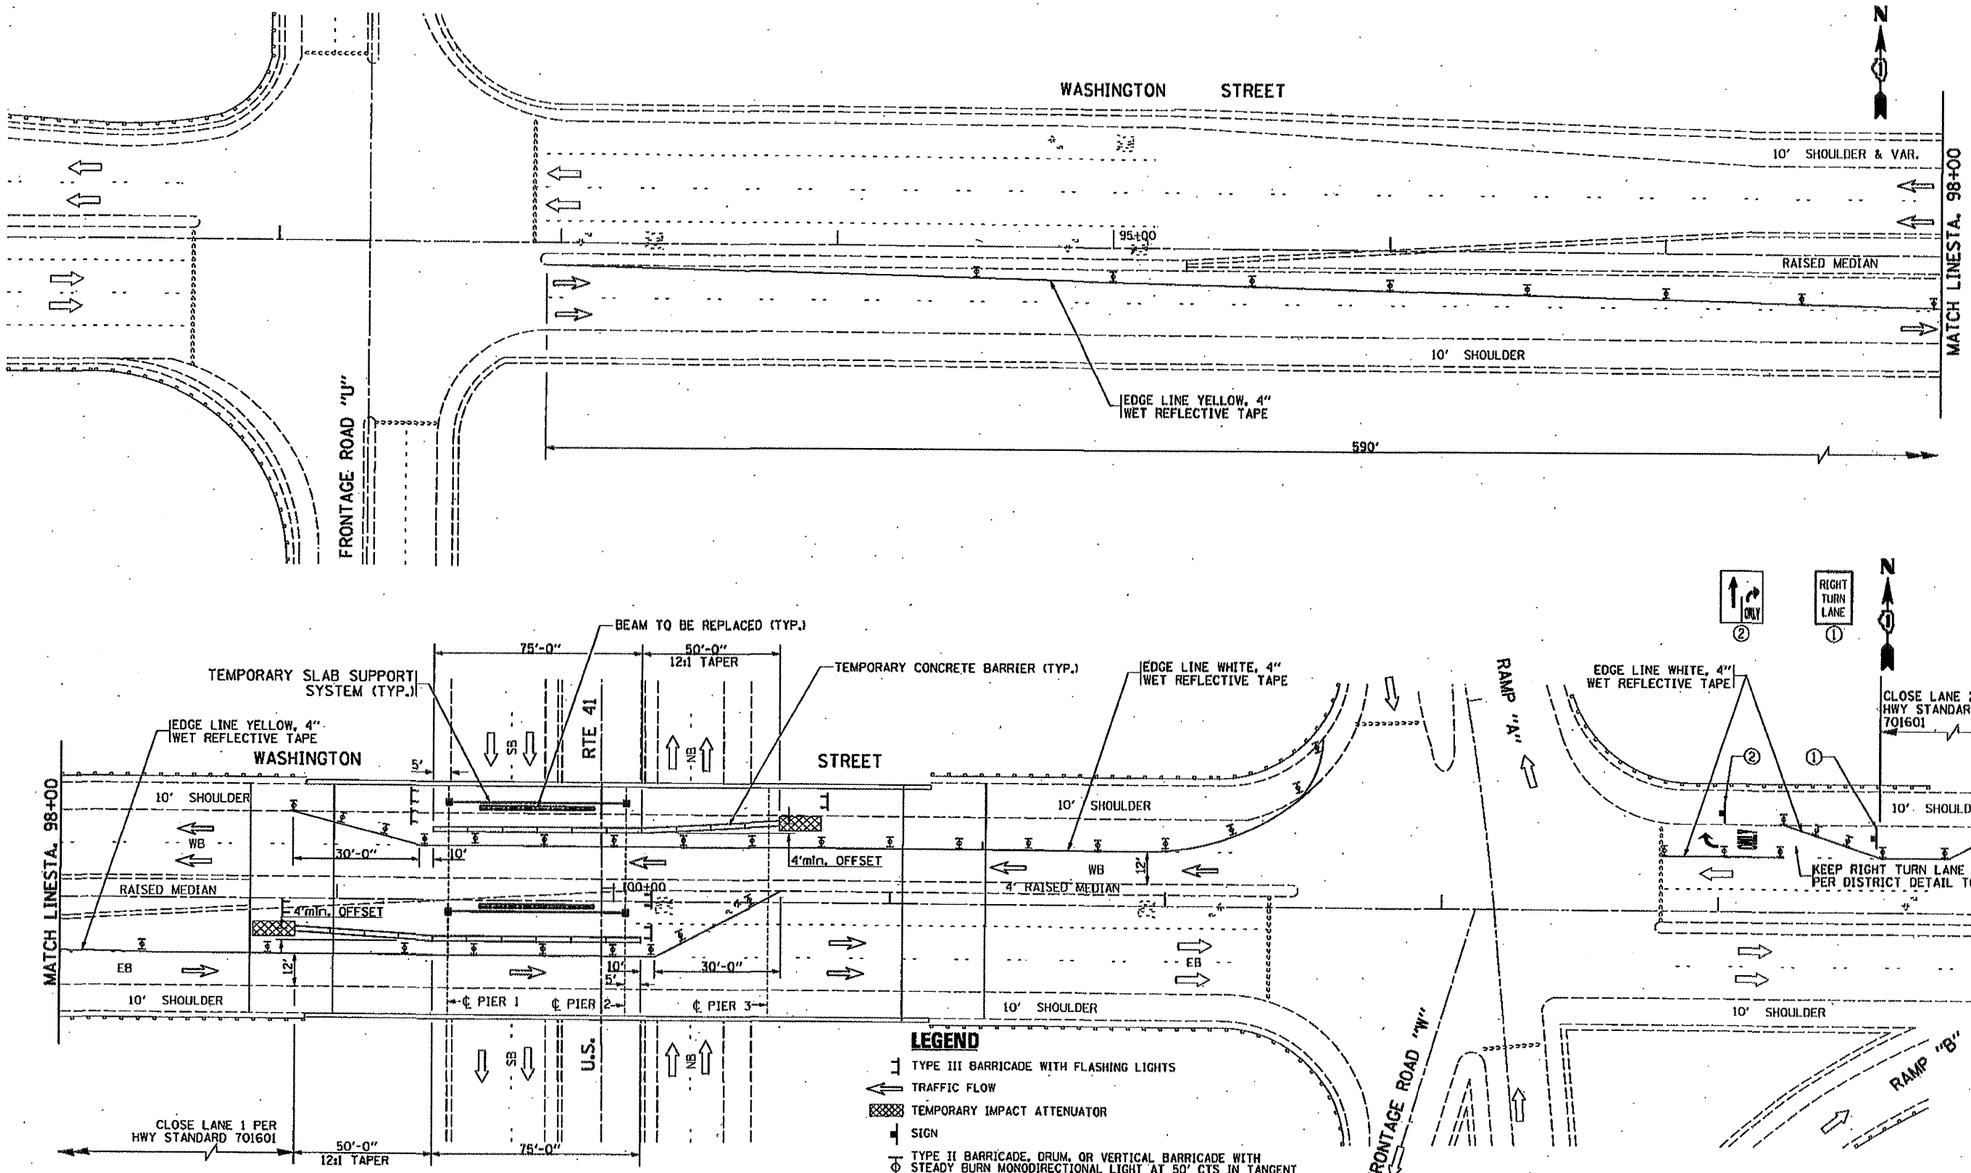

NOTE:
TRAFFIC CONTROL DETAILS SHOWN ARE INCLUDED IN THE COST OF "TRAFFIC CONTROL AND PROTECTION (SPECIAL)"

COVER CONFLICTING PAVEMENT MARKINGS WITH BLACK TYPE III TAPE. COST OF TYPE III TAPE AND IT'S REMOVAL IS INCLUDED IN THE COST OF TRAFFIC CONTROL AND PROTECTION (SPECIAL)

FILE NAME = c:\pw_work\pwidot\hamdansh\d0135211\D137809-sht-plan.dgn	USER NAME = hamdansh	DESIGNED -	REVISED -
		DRAWN -	REVISED -
	PLOT SCALE = 103.1218 ' / IN.	CHECKED -	REVISED -
	PLOT DATE = 6/6/2009	DATE -	REVISED -

STATE OF ILLINOIS
DEPARTMENT OF TRANSPORTATION

WASHINGTON STREET OVER U.S. 41
TRAFFIC CONTROL PLAN
S.N. 049-0016

SCALE: | SHEET NO. OF SHEETS | STA. TO STA.

F.A.U RTE.	SECTION	COUNTY	TOTAL SHEETS	SHEET NO.
1223	10 HB-BR-1	LAKE	10	8

CONTRACT NO. 60G34

ILLINOIS FED. AID PROJECT