CONTRACT NO. 62700

F.A. ROUTE NO.	SECTION	COUNTY	TOTAL SHEETS	SHEET NO.
866	*	LAKE	554	62
FED. ROAD DIST. NO.	ILLINOIS	FED. AID PROJECT		

*(L-2[W,R]:6,6A & 6 EXT) WRS-1

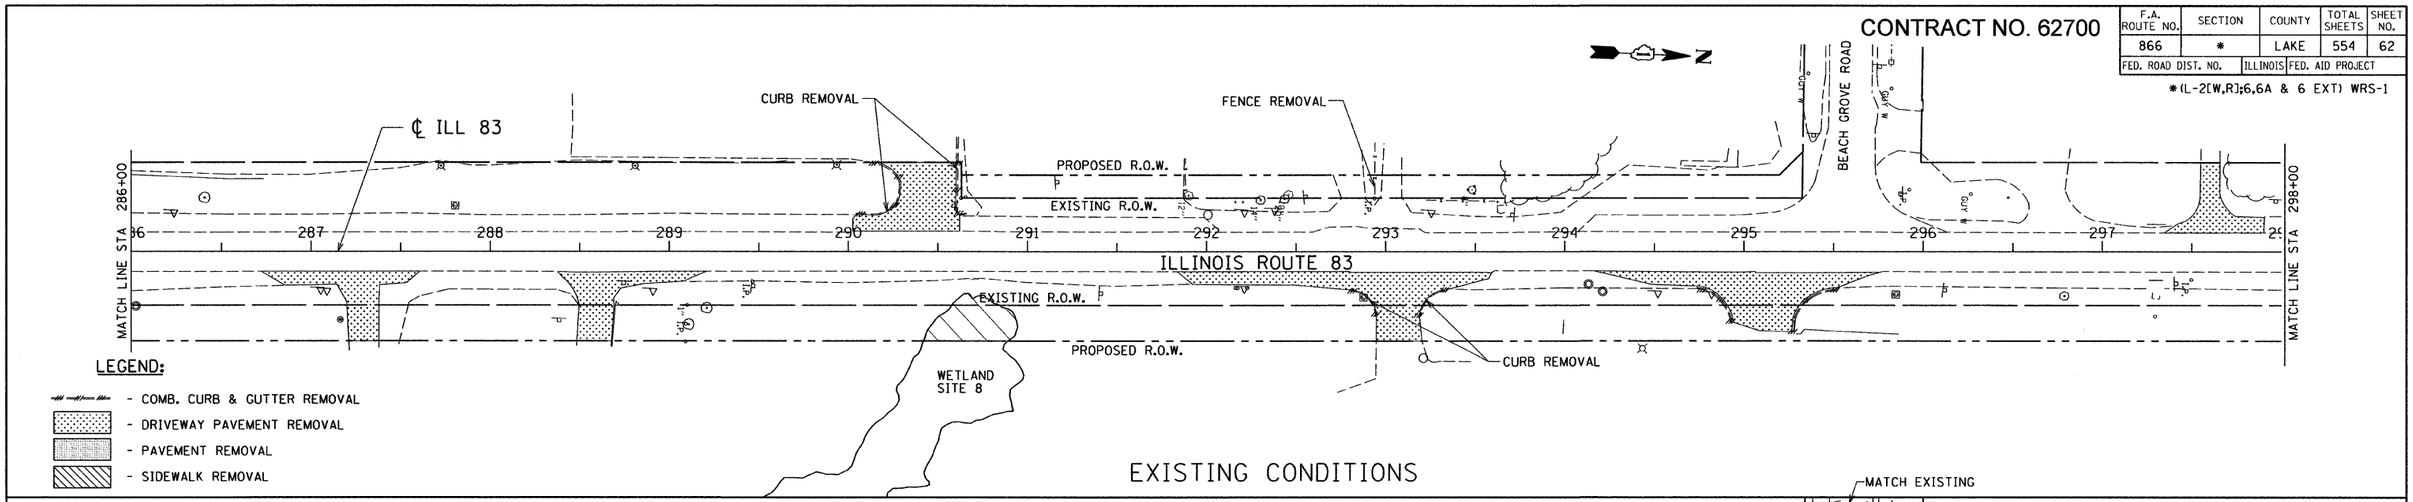

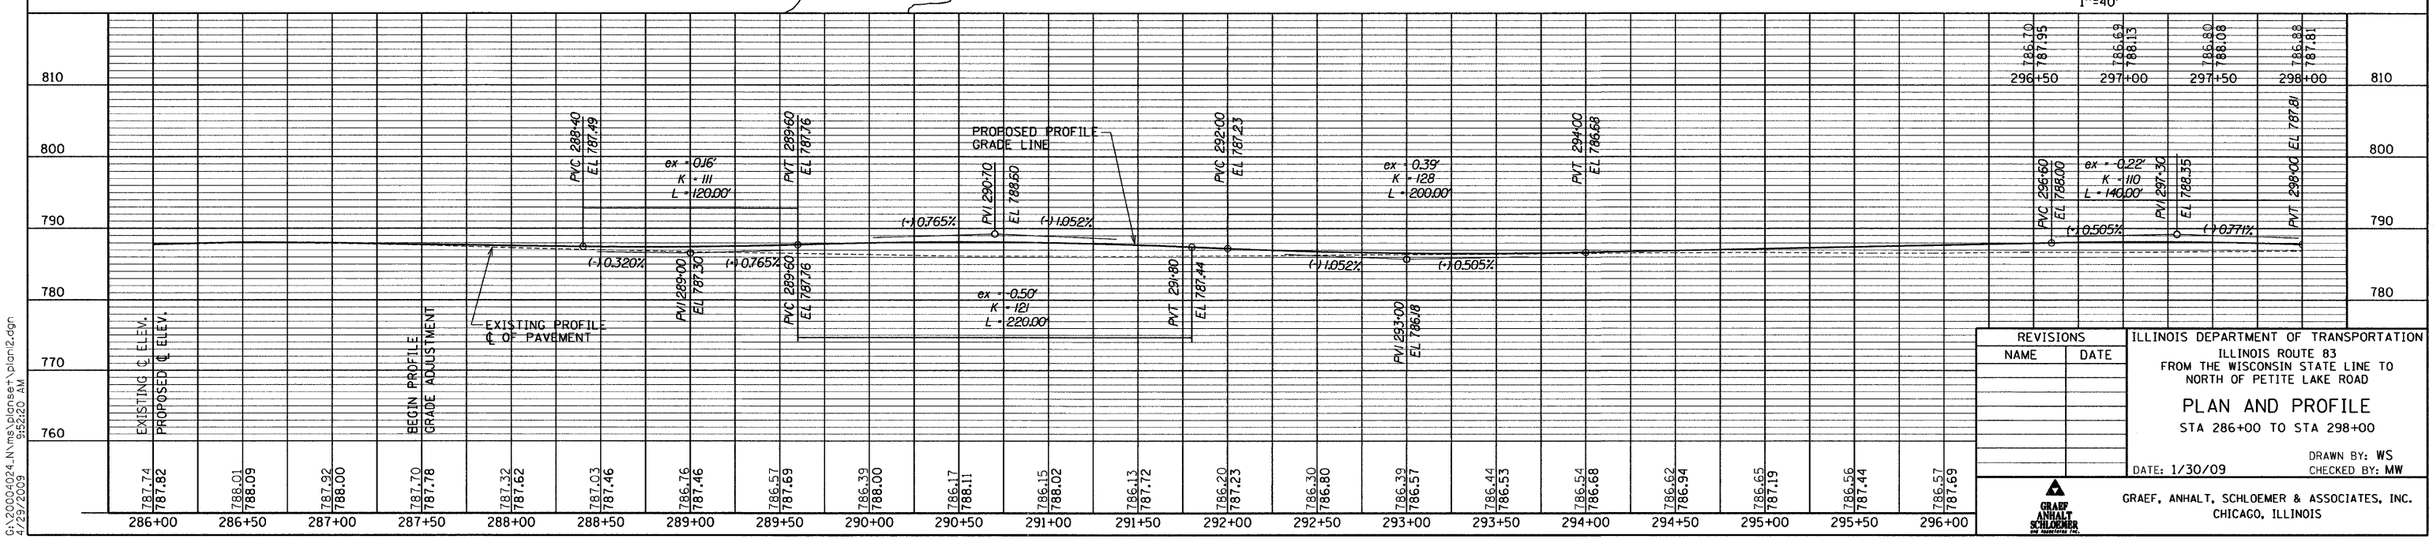

REVISIONS	
NAME	DATE

ILLINOIS DEPARTMENT OF TRANSPORTATION

ILLINOIS ROUTE 83
FROM THE WISCONSIN STATE LINE TO NORTH OF PETITE LAKE ROAD

PLAN AND PROFILE

STA 286+00 TO STA 298+00

DRAWN BY: WS
CHECKED BY: MW
DATE: 1/30/09

GRAEF, ANHALT, SCHLOEMER & ASSOCIATES, INC.
CHICAGO, ILLINOIS

G:\2008024_NW\plansset\plan12.dgn
4/23/2009 8:32:20 AM