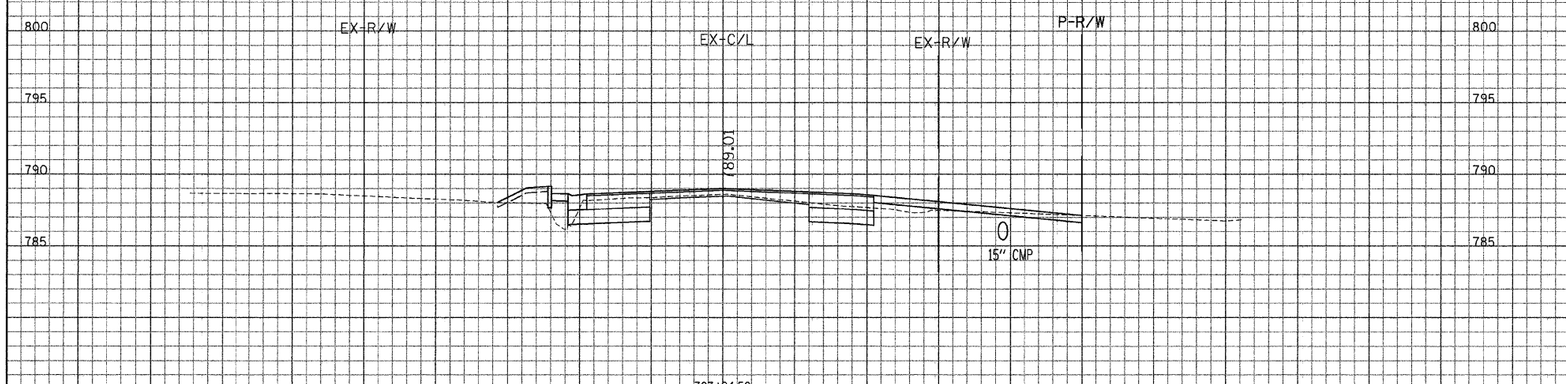

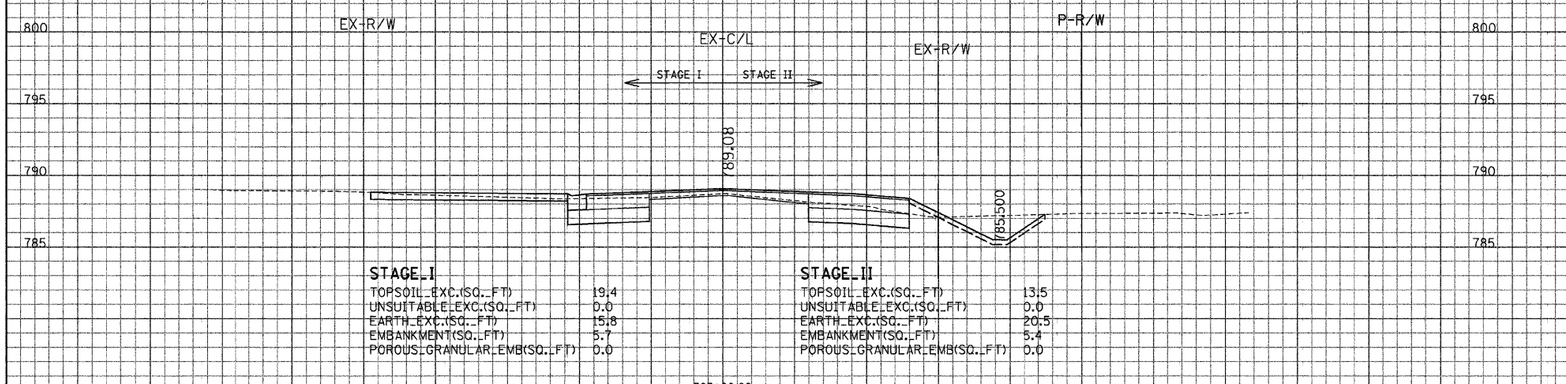

STAGE I

TOPSOIL EXC.(SQ. FT)	19.4
UNSUITABLE EXC.(SQ. FT)	0.0
EARTH EXC.(SQ. FT)	15.8
EMBANKMENT(SQ. FT)	5.7
POROUS GRANULAR EMB(SQ. FT)	0.0

STAGE II

TOPSOIL EXC.(SQ. FT)	13.5
UNSUITABLE EXC.(SQ. FT)	0.0
EARTH EXC.(SQ. FT)	20.5
EMBANKMENT(SQ. FT)	5.4
POROUS GRANULAR EMB(SQ. FT)	0.0

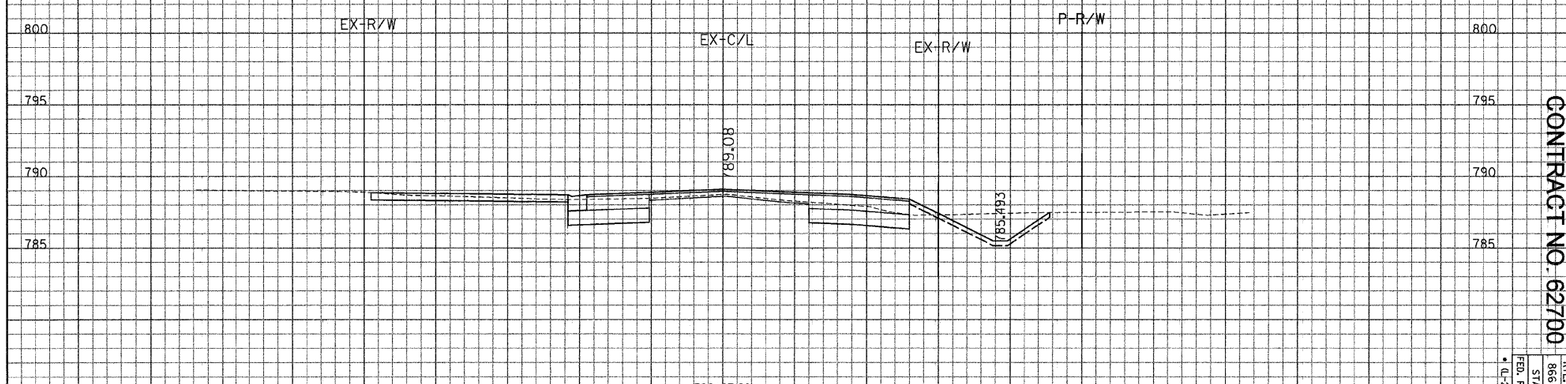

CONTRACT NO. 62700

F.A.P. RTE.	SECTION	COUNTY	TOTAL SHEETS	SHEET NO.
866	•	LAKE	554	404

FED. ROAD DIST. NO. • ILLINOIS FED. AID PROJECT • (L-20W,13&64 & 6 EXT) HRS-1

STA. TO STA.

GRAEF, ANHALT, SCHLOEMER & ASSOCIATES, INC.
ENGINEERS & SCIENTISTS
8501 W. Higgins Road, Suite 280
Chicago, Illinois 60631
(773) 399-0112

ILLINOIS DEPARTMENT OF TRANSPORTATION

F. A. P. ROUTE 866 (IL ROUTE 83)

STA. 302+97.60 TO STA. 303+24.50

SCALE: HORIZ. 1" = 10'

VERT. 1" = 5'

FILE: G:\2000\0024_N\geo\Area_DTXSHT_D.dgn
DATE: 09-Jan-04 13:14

...\geo\Area_DTXSHT_D.cgn 2/28/2008 2:37:01 PM