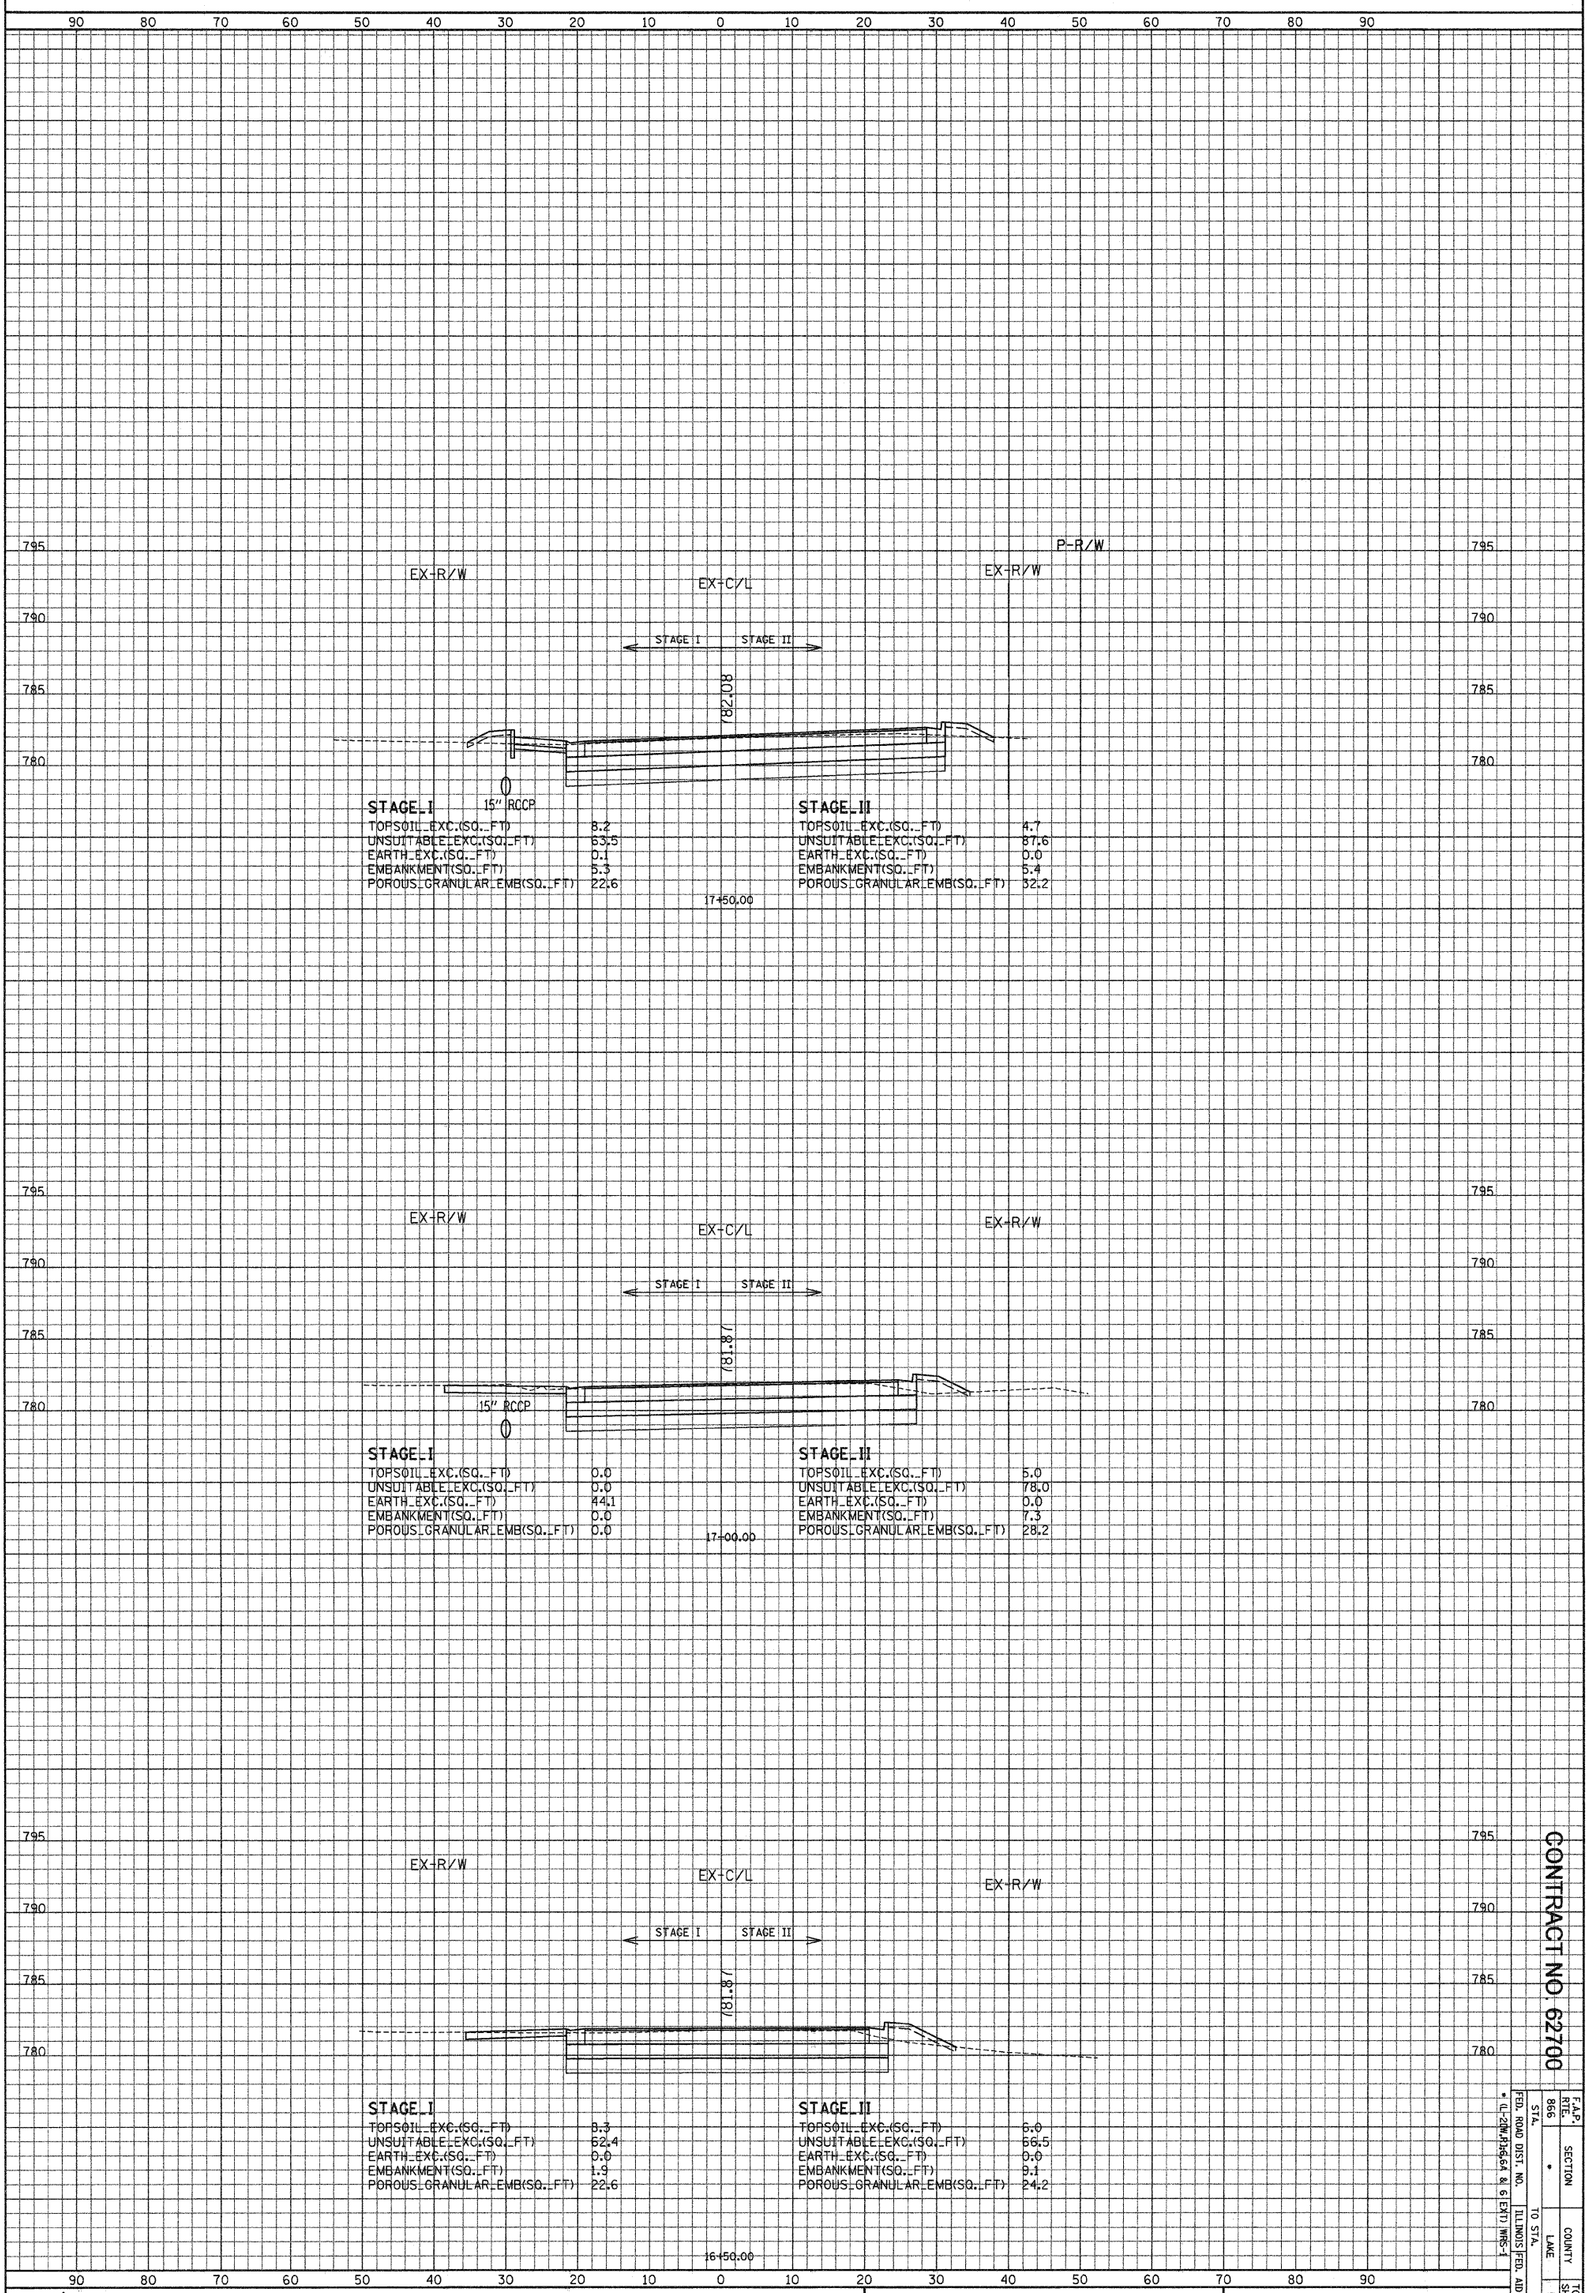

CONTRACT NO. 62700

F.A.P. RTE.	SECTION	COUNTY	TOTAL SHEETS	SHEET NO.
866	*	LAKE	554	530

STA. TO STA.

FED. ROAD DIST. NO. ILLINOIS FED. AID PROJECT

* (L-20W,R,6,6A & 6 EXT) WRS-1

GRAEF, ANHALT, SCHLOEMER & ASSOCIATES, INC.
ENGINEERS & SCIENTISTS
8501 W. Higgins Road; Suite 280
Chicago, Illinois 60631
(773) 399-0112

ILLINOIS DEPARTMENT OF TRANSPORTATION

F. A. P. ROUTE 866 (IL ROUTE 83)

GRASS LAKE ROAD STA. 16+50 TO STA. 17+50

SCALE: HORIZ. 1" = 10'

VERT. 1" = 5'

FILE: G:\20004024_N\geo\Area_Grass_Lake\XSHT_GL.dgn
DATE: 23-Jan-04 09:34

...\Area_Grass_Lake\XSHT_GL.dgn 2/20/2008 11:41:42 AM