F.A.I. RTE.	SECTION	COUNTY	TOTAL SHEETS	SHEET NO.
94	(1516.1&1717) I-8	COOK	40	25
STA. 2248+65.17		TO STA. 2258+61.09		
FED. ROAD DIST. NO.	ILLINOIS	FED. AID PROJECT		

62972

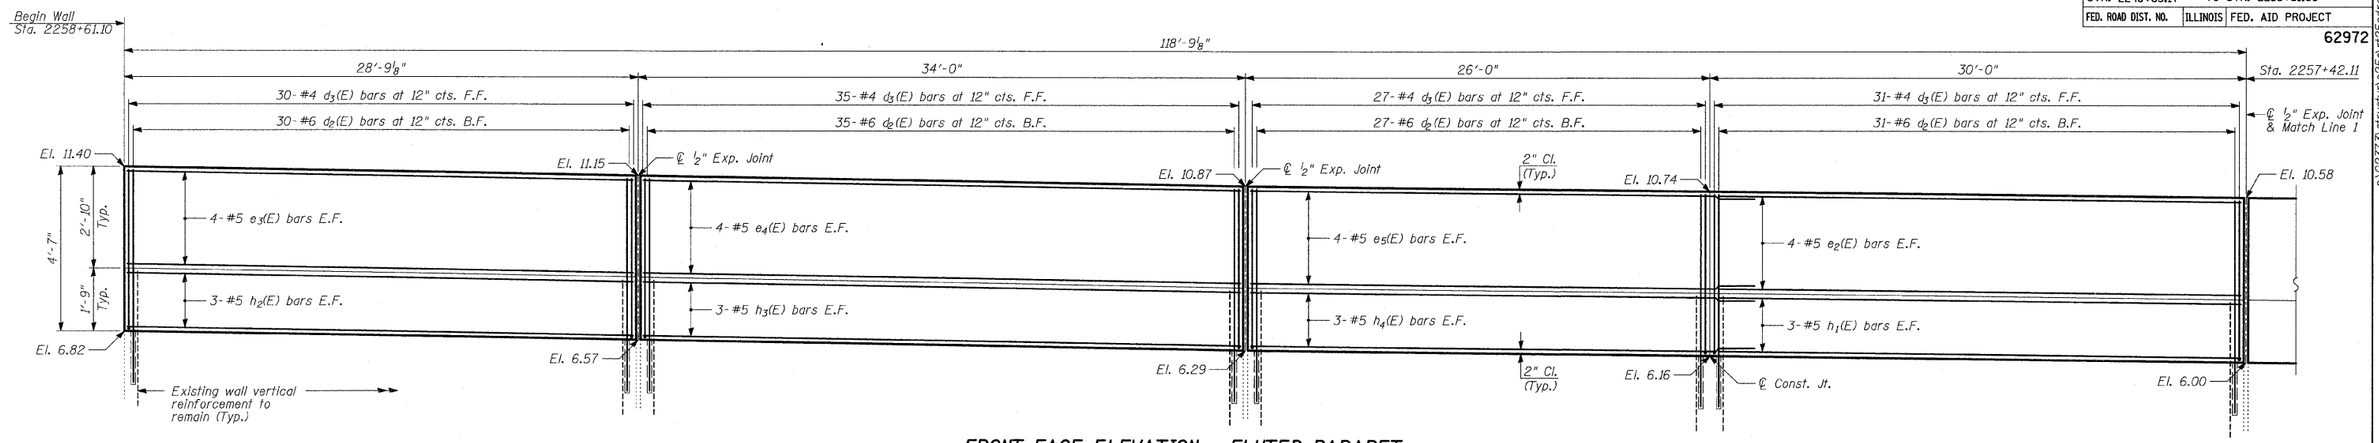

FRONT FACE ELEVATION - FLUTED PARAPET

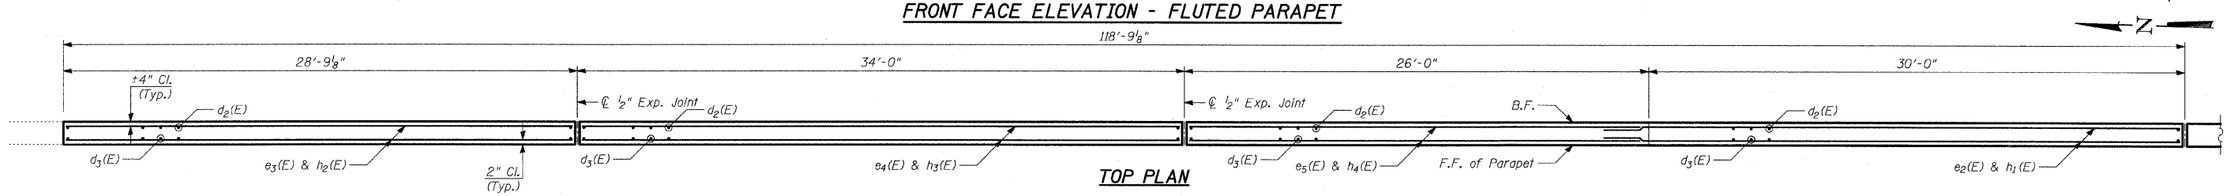

TOP PLAN

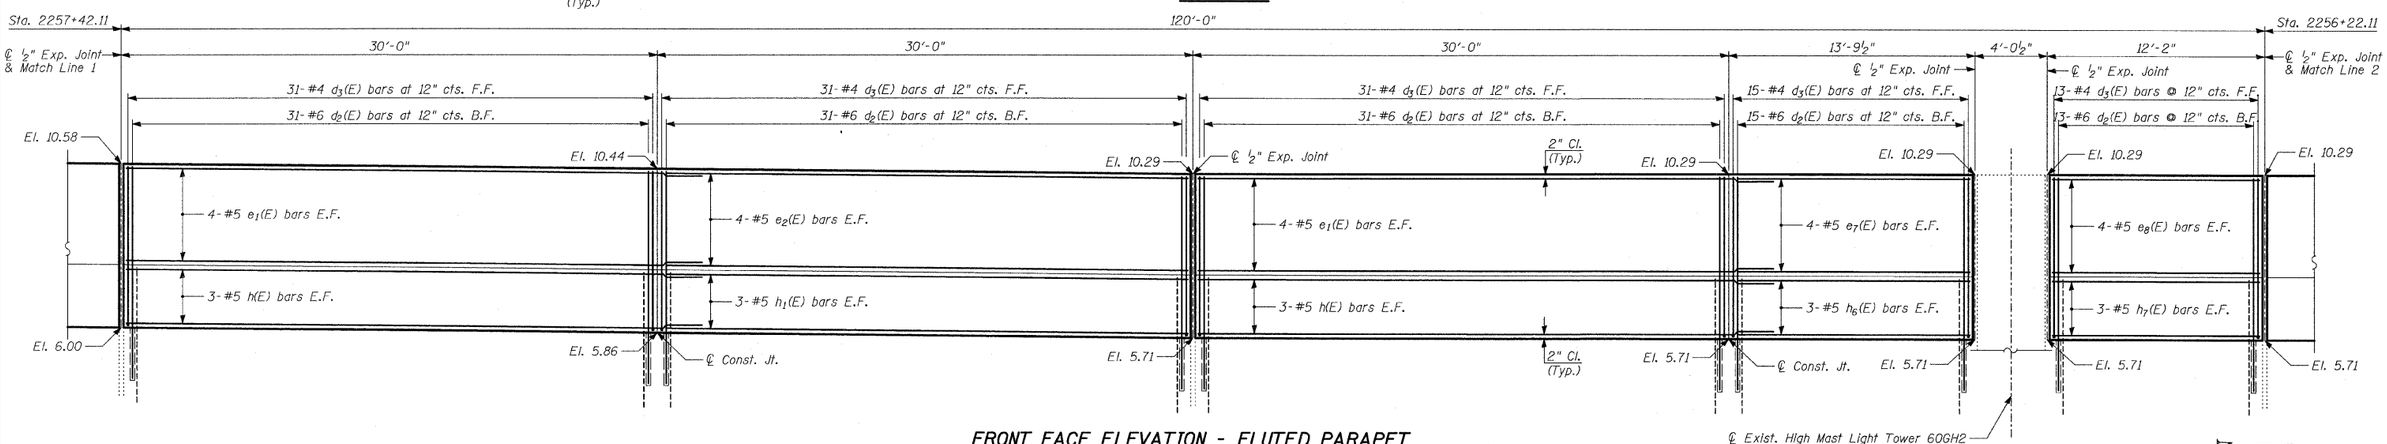

FRONT FACE ELEVATION - FLUTED PARAPET

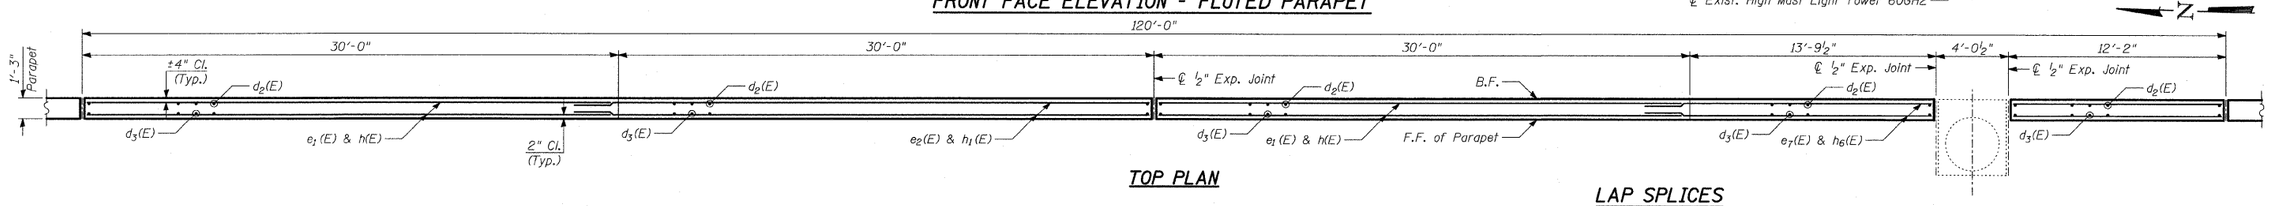

TOP PLAN

LAP SPLICES

Bar	Lap
#4	1'-8"
#5	2'-2"
#6	2'-7"

NOTES:

1. B.F. - denotes Back Face.
2. E.F. - denotes Each Face.
3. F.F. - denotes Front Face.
4. Work this sheet with Sheets 26-28.
5. For Construction and Expansion Joint Details, see "Fluted Knee Wall Standard Details".
6. For Bill of Material and General Notes, see Sheet 28.

TY·LIN INTERNATIONAL

REVISIONS	
NAME	DATE

ILLINOIS DEPARTMENT OF TRANSPORTATION

F.A.I. 94 (DAN RYAN EXPRESSWAY)
N. OF 89TH ST. TO S. OF 87TH ST.
PARAPET RECONSTRUCTION
PLAN AND ELEVATION
STA. 2258+61.10 TO STA. 2256+22.11

S.N.
SCALE: N.T.S.
DATE: OCTOBER 17, 2008
DESIGNED BY: MI, TB
DRAWN BY: TB
CHECKED BY: MI

P:\02373\structur\c25cx125cafrs\013c.dgn 10/17/2008 11:34:07 AM