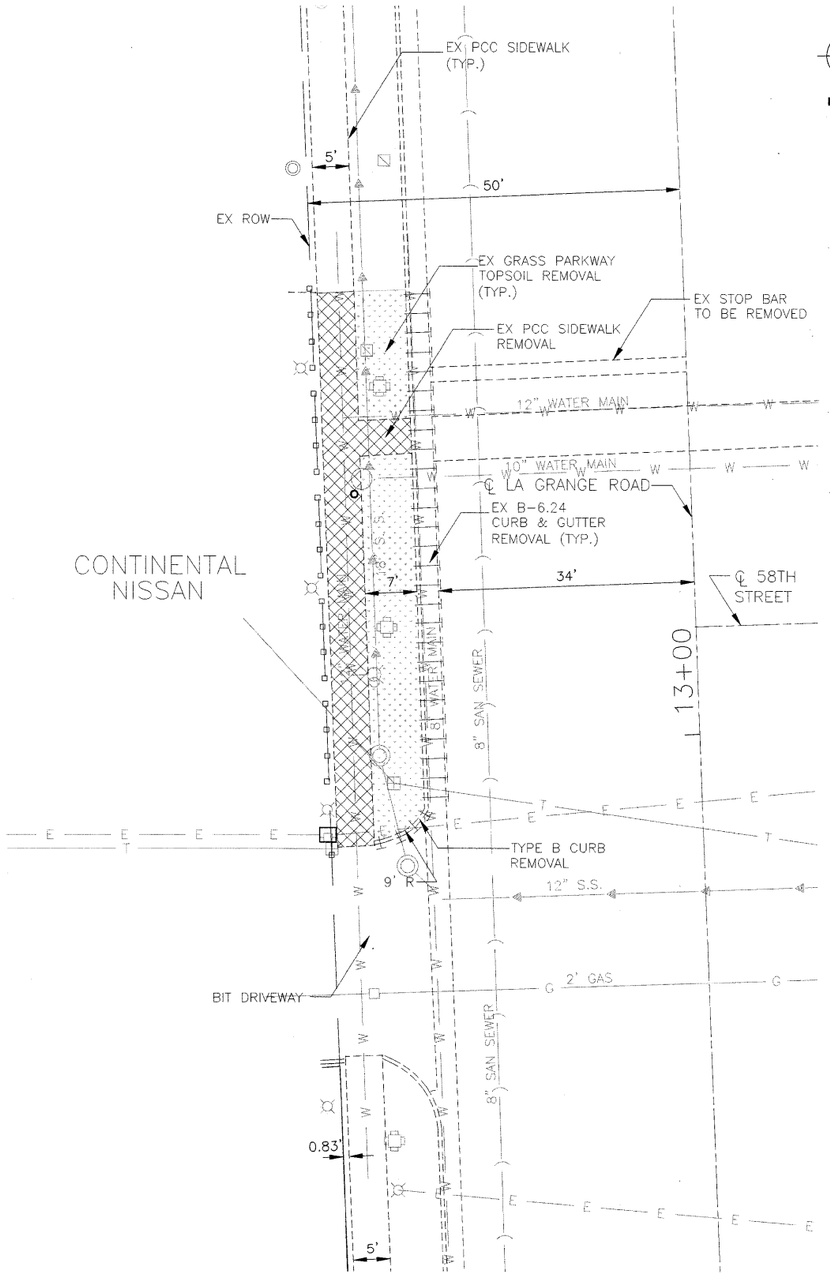

EX LEGEND:

- BIT PAVEMENT REMVAL
- PCC SIDEWALK REMOVAL
- GRASS PARKWAY/TOPSOIL REMOVAL
- CURB & GUTTER REMOVAL

NOTE:
1. FOR REMOVAL LIMITS SEE LIMITS SHOWN FOR PROPOSED IMPROVEMENTS

1 EXISTING CONDITIONS
SCALE 1"=10'-0"

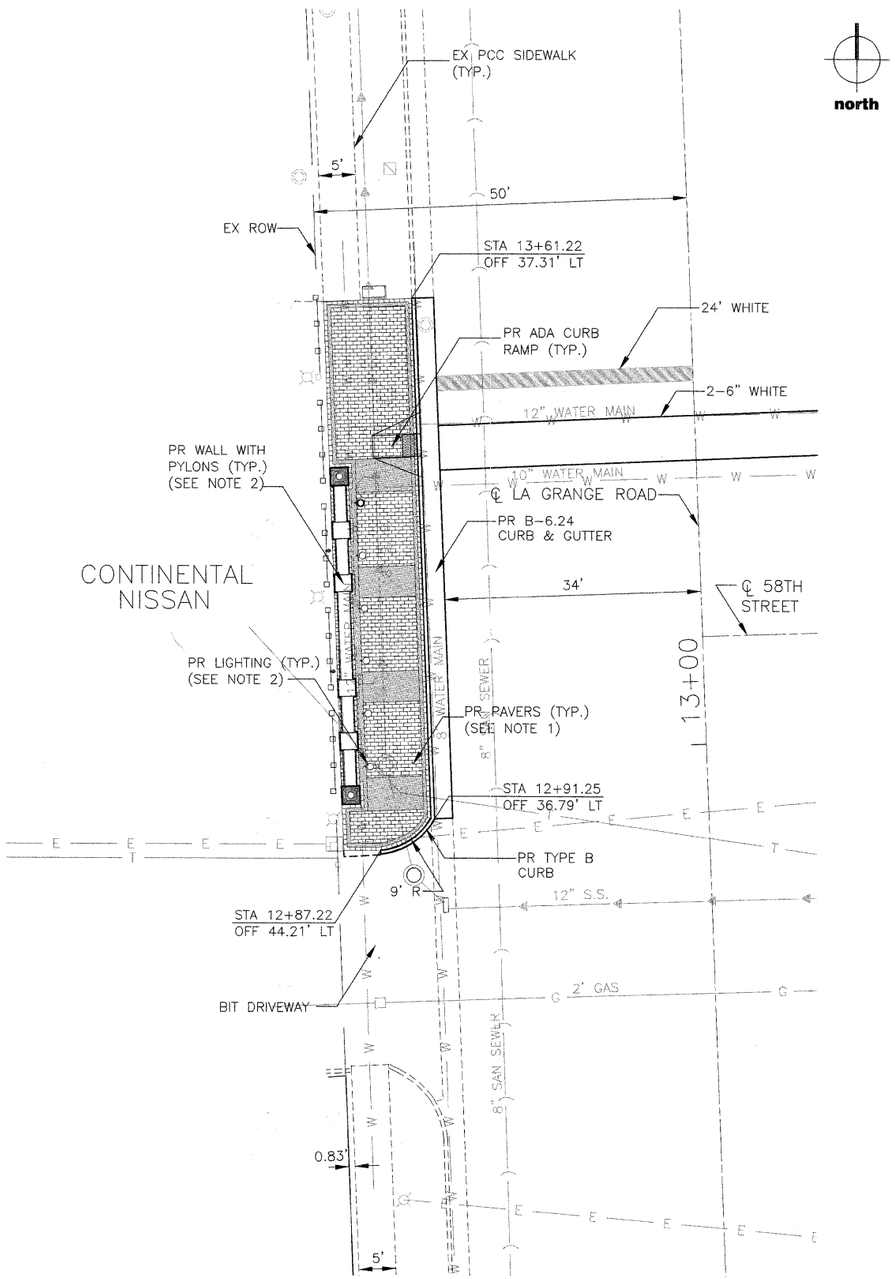

PR LEGEND:

- PR PAVERS (SEE NOTE 1)
- PR PCC SIDEWALK
- PR TOPSOIL & SODDING (SEE NOTE 1)
- PR LANDSCAPE (SEE NOTE 1)

NOTE:
1. SEE LANDSCAPING SHEETS FOR DETAILS
2. SEE ELECTRICAL SHEETS FOR DETAILS

2 PROPOSED IMPROVEMENTS
SCALE 1"=10'-0"

TENG
TENG & ASSOCIATES, INC.
ENGINEERS/ARCHITECTS/PLANNERS
205 N. MICHIGAN AVE. CHICAGO, IL 60601
TELEPHONE: 312/616-0000

FILE NAME = $FILE1$	USER NAME = $USER$	DESIGNED —	REVISED — .
		DRAWN — SJ	REVISED — .
	PLOT SCALE = $SCALE$	CHECKED — BS	REVISED — .
	PLOT DATE = 8/22/08	DATE — 4/30/09	REVISED — .

STATE OF ILLINOIS
DEPARTMENT OF TRANSPORTATION

EXISTING CONDITIONS AND PROPOSED IMPROVEMENTS
58TH STREET INTERSECTION - WEST SIDE

SCALE: STA. TO STA.

F.A. RTE.	SECTION	COUNTY	TOTAL SHEETS	SHEET NO.
RTE.	07-00035-00-LS	COOK	42	8
		CONTRACT NO. 63059		
FED. ROAD DIST. NO. 1	ILLINOIS	FED. AID PROJECT		

C:\IC-WorkSpace\MURPHYJT\M-Fs-0044_D-Trans_07\2202\20433-001\Civil\CAD\01 Design\1A Teng\Sheet\p011A003.dwg
04-30-2009 11:44:13 (XREF) ..\Xref\p011A001.dwg (XREF) ..\Xref\p011A000.dwg (XREF) ..\..\..\..\Arch\CAD\01 Design\1A Teng\Xref\p011A001.dwg (XREF) ..\..\..\..\COMMON\CAD\01 Design\1A Teng\Xref\p011A001.dwg (XREF) ..\Xref\p011A010.dwg (XREF) ..\..\..\..\COMMON\CAD\01 Design\1A Teng\Xref\p011A001.dwg (XREF) ..\Xref\ba011A001.dwg (XREF) ..\CAD\01 Design\1A Teng\Xref\su (XREF) ..\CAD\01 Design\1A Teng\Xref\su (XREF) ..\CAD\01 Design\1A Teng\Xref\su