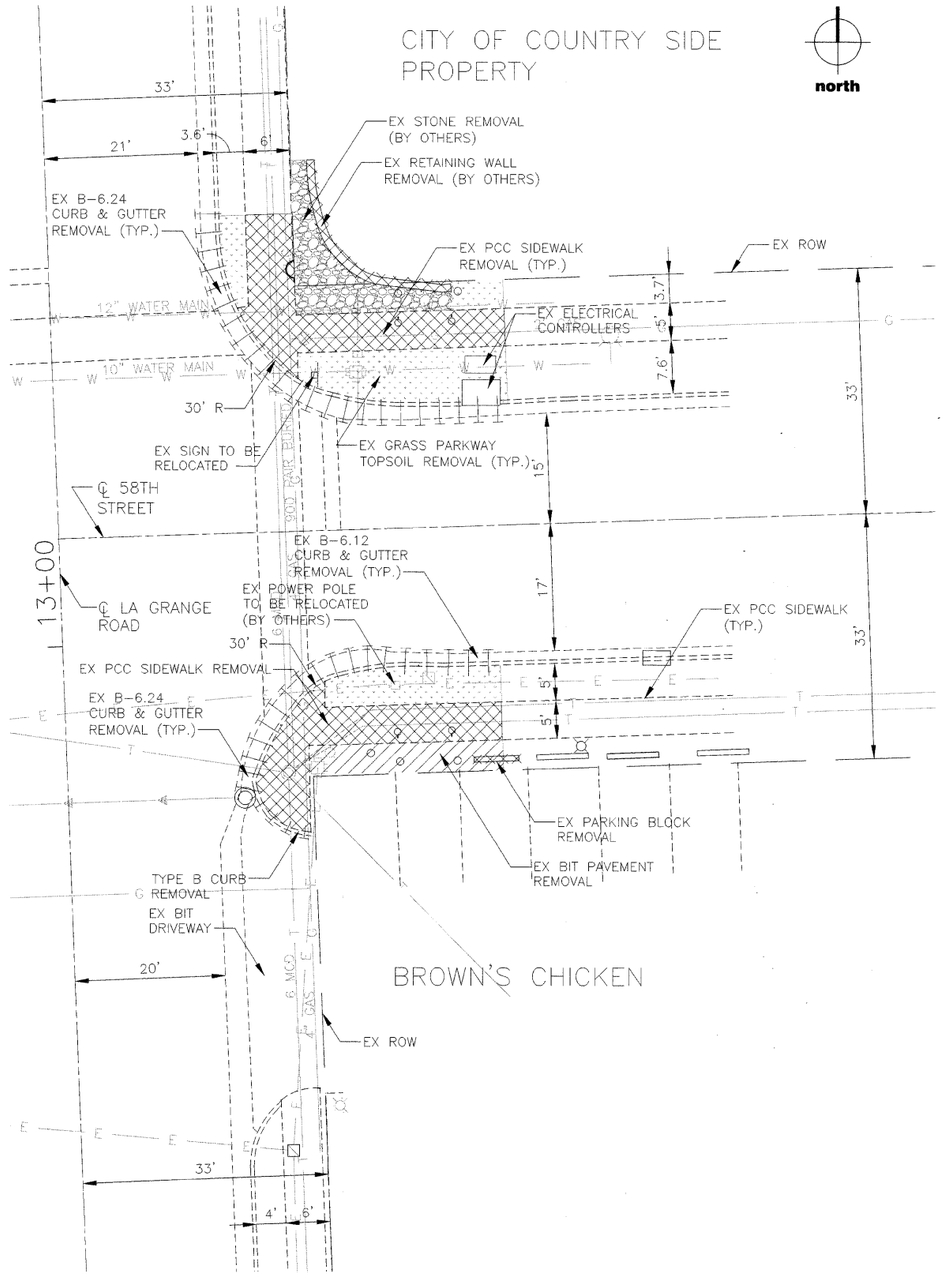

1 EXISTING CONDITIONS

SCALE 1"=10'-0"

EX LEGEND:

- BIT PAVEMENT REMVAL
- PCC SIDEWALK REMOVAL
- GRASS PARKWAY/TOPSOIL REMOVAL
- CURB & GUTTER REMOVAL

NOTES:

1. FOR REMOVAL LIMITS SEE LIMITS SHOWN FOR PROPOSED IMPROVEMENTS

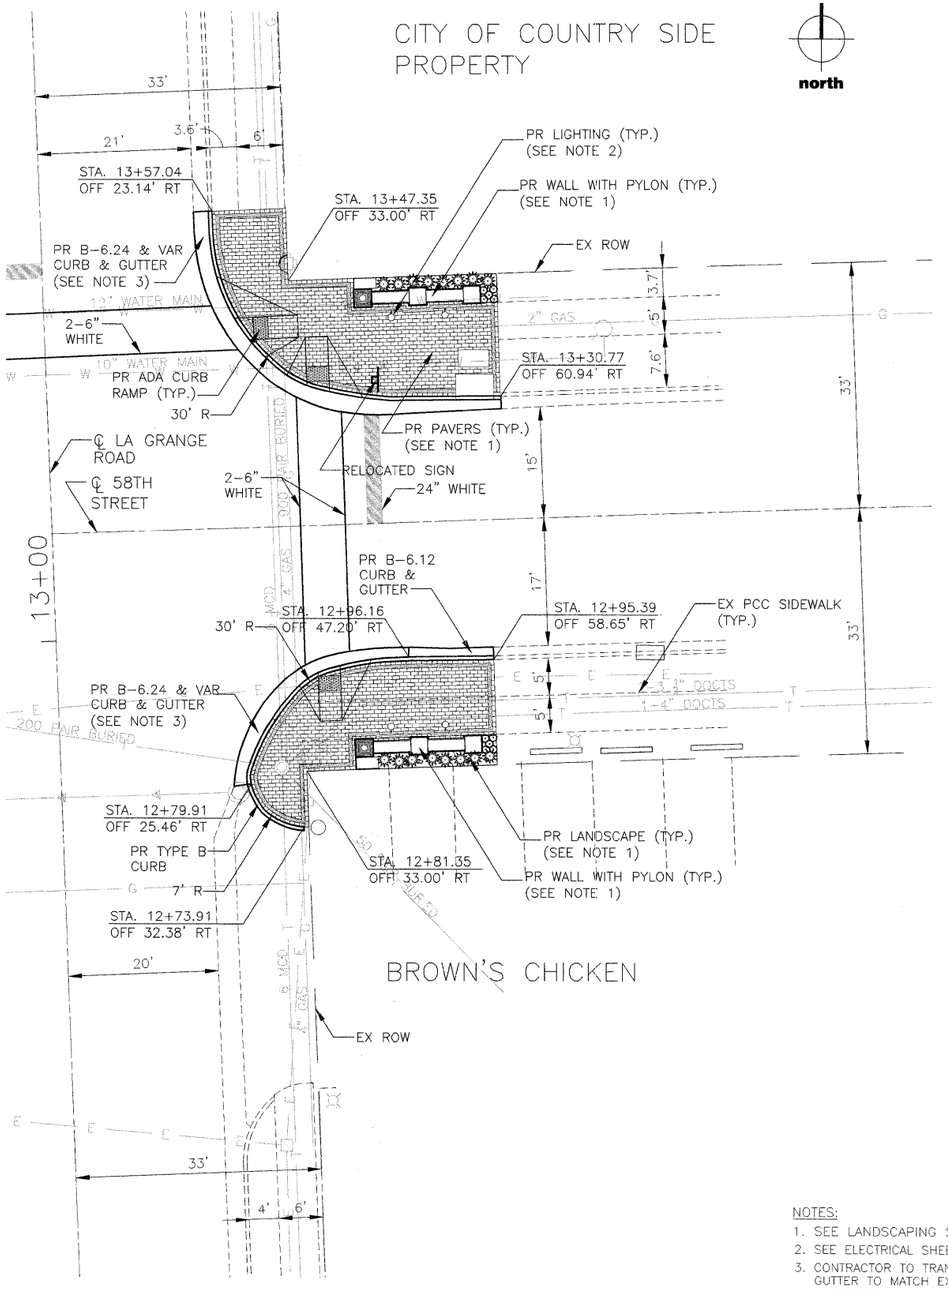

2 PROPOSED IMPROVEMENTS

SCALE 1"=10'-0"

PR LEGEND:

- PR PAVERS (SEE NOTE 1)
- PR PCC SIDEWALK
- PR TOPSOIL & SODDING (SEE NOTE 1)
- PR LANDSCAPE (SEE NOTE 1)

NOTES:

1. SEE LANDSCAPING SHEETS FOR DETAILS
2. SEE ELECTRICAL SHEETS FOR DETAILS
3. CONTRACTOR TO TRANSITION PROPOSED GUTTER TO MATCH EXISTING EDGE OF PAVEMENT.

TENG
TENG & ASSOCIATES, INC.
ENGINEERS/ARCHITECTS/PLANNERS
205 N. MICHIGAN AVE. CHICAGO, IL 60601
TELEPHONE: 312/616-0000

FILE NAME = $FILEL$	USER NAME = $USER$	DESIGNED —	REVISED —
		DRAWN — SJ	REVISED —
	PLOT SCALE = $SCALE$	CHECKED — BS	REVISED —
	PLOT DATE = 8/22/08	DATE — 4/30/09	REVISED —

STATE OF ILLINOIS
DEPARTMENT OF TRANSPORTATION

EXISTING CONDITIONS AND PROPOSED IMPROVEMENTS
58TH STREET INTERSECTION-EAST SIDE

SCALE: | STA. TO STA.

F.A. RTE.	SECTION	COUNTY	TOTAL SHEETS	SHEET NO.
RTE.	07-00035-00-LS	COOK	42	9
		CONTRACT NO. 63059		
FED. ROAD DIST. NO. 1	ILLINOIS	FED. AID PROJECT		

C:\IC_WorkSpace\MURPHY\TYM-Fs-6044-D-Trans_07-2662\20433-001\Civil\CAD\01 Design\1A Teng\Sheet\pl011A001.dwg
(64-25-0003) ..\Xref\pl011A001.dwg (XREF) ..\Xref\pl011A000.dwg (XREF) ..\..\..\..\Arch\CAD\01 Design\1A Teng\Xref\pl011A001.dwg (XREF) ..\..\..\..
\CDMDWN\CAD\01 Design\1A Teng\Xref\sd011A001.dwg (XREF) ..\..\..\..\CAD\01 Design\1A Teng\Xref\sl (XREF) ..\..\..\..\CAD\01 Design\1A Teng\Xref\sl (XREF) ..\..\..\..\CAD\01 Design\1A Teng\Xref\sl