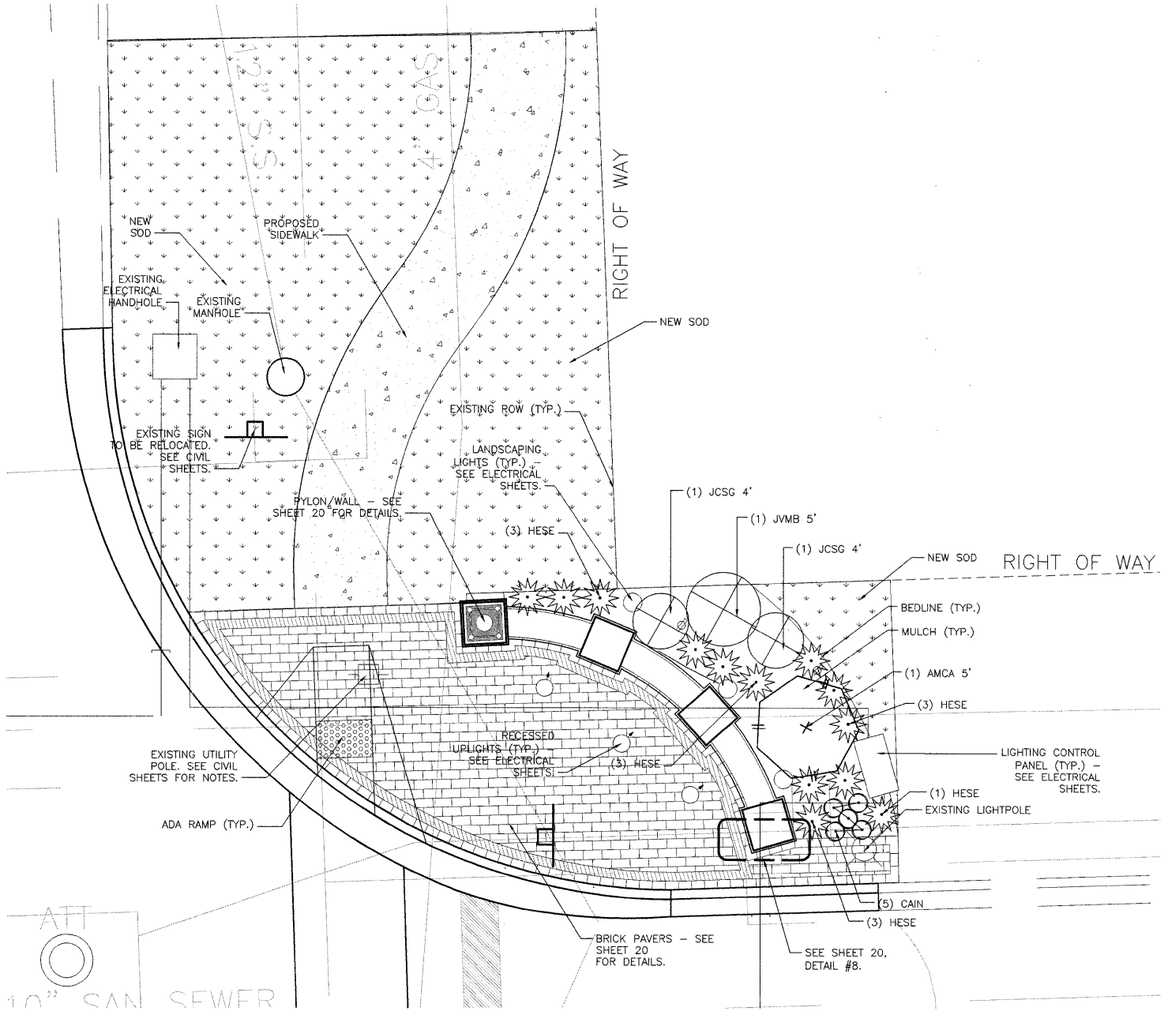

1 57TH STREET INTERSECTION - NORTHEAST QUADRANT - LANDSCAPE PLAN

SCALE 1/4"=1'-0"

north

PROPOSED PLANT SCHEDULE

Abbr.	Qty.	Botanic Name	Common Name	Size	Remarks
ORNAMENTAL TREES					
AMCA	1	Amelanchier canadensis	Downy Serviceberry	5' ht.	BB-MULTISTEM
EVERGREEN TREES					
JVMB	1	Juniperus virginiana 'Manhattan Blue'	Eastern Red Cedar	5' ht.	BB
EVERGREEN SHRUBS					
JCSG	2	Juniperus chinensis 'Sea Green'	Chinese Juniper	4' Spread	BB
PERENNIALS/GROUNDCOVERS					
CAIN	5	Callirhoe involuctra	Winecup	Quart	CG
HESE	13	Helictotrichon sempervirens	Blue Oat Grass	2 Gallon	CG

SOD = APPROX. 658 SQ. FT.

NOTE:
SEE SHEET 25 FOR GENERAL LANDSCAPE INSTALLATION NOTES.

NOTE:
PLANT SPACING VARIES AS INDICATED BY LANDSCAPE PLAN.

TENG

TENG & ASSOCIATES, INC.
ENGINEERS/ARCHITECTS/PLANNERS
205 N. MICHIGAN AVE. CHICAGO, IL 60601
TELEPHONE: 312/616-0000

FILE NAME = $FILEL$	USER NAME = $USER$	DESIGNED —	REVISED — .
		DRAWN — ICJ	REVISED — .
	PLOT SCALE = $SCALE$	CHECKED — BS	REVISED — .
	PLOT DATE = 8/22/08	DATE — 4/30/09	REVISED — .

STATE OF ILLINOIS
DEPARTMENT OF TRANSPORTATION

57TH STREET INTERSECTION
NORTHEAST QUADRANT - LANDSCAPE PLAN

SCALE: STA. TO STA.

F.A. RTE.	SECTION	COUNTY	TOTAL SHEETS	SHEET NO.
RTE_	07-00035-00-LS	COOK	42	26
		CONTRACT NO. 63059		
FED. ROAD DIST. NO. 1	ILLINOIS	FED. AID PROJECT		

C:\IC-WorkSpace\MURPHY.JT\M-Fs-0044.D-Trans_07\2202\20433-001\Arch\CAD\01 Design\1A Teng\Sheet\57th\p011A001_57THNE.dwg
04-30-2009 11:41:06 (XREF) ..\..\..\..\..\COMMON\CAD\01 Design\1A Teng\Xref\su011A002.dwg (XREF) ..\..\..\..\..\Civil\CAD\01 Design\1A Teng\Xref\p011A001.dwg (XREF) ..\..\..\..\..\COMMON\CAD\01 Design\1A Teng\Xref\bd011A001.dwg (XREF) . . MON\CAD\01 Design\1A Teng\Xref (XREF) . . .\CAD\01 Design\1A Teng\Xref\